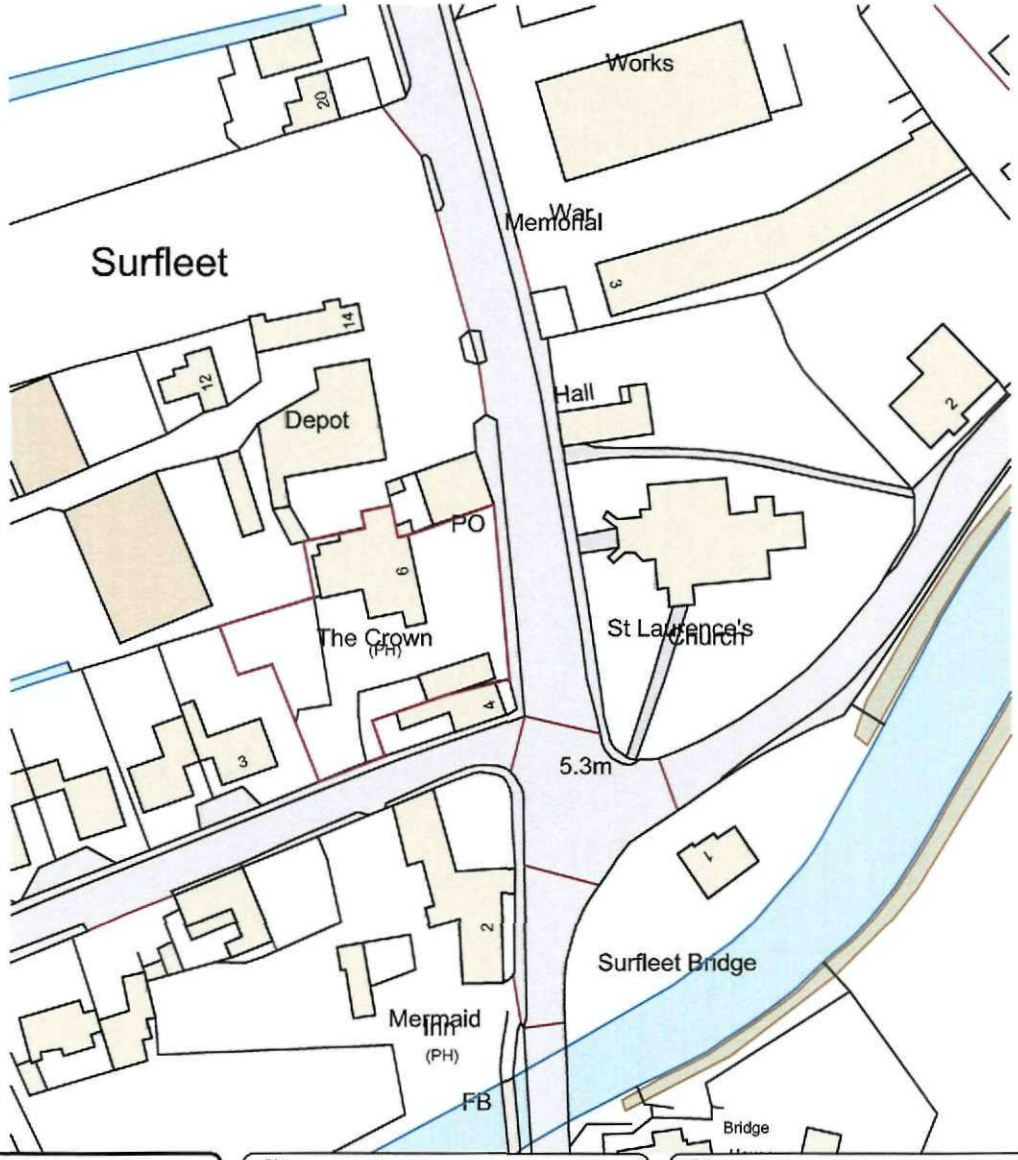



N

SHDC
Planning & Development
2 6 AUG 2010
Ref: 0712-10

## Site Location Plan

Scale 1:1250

remway Design Ltd
2nd Floor - 5B Sheepmarket
Spalding
PE11 1BH
Tel: 01775 768 921
e-mail: enquiries@remwaydesign.co.uk


Site :
**The Crown Inn,**
**6 Gosberton Road**
**Surfleet**

Client :
**Mrs Z Foster**

Date : *****

Scale : as noted

Drawing No:
**1933 - 01**

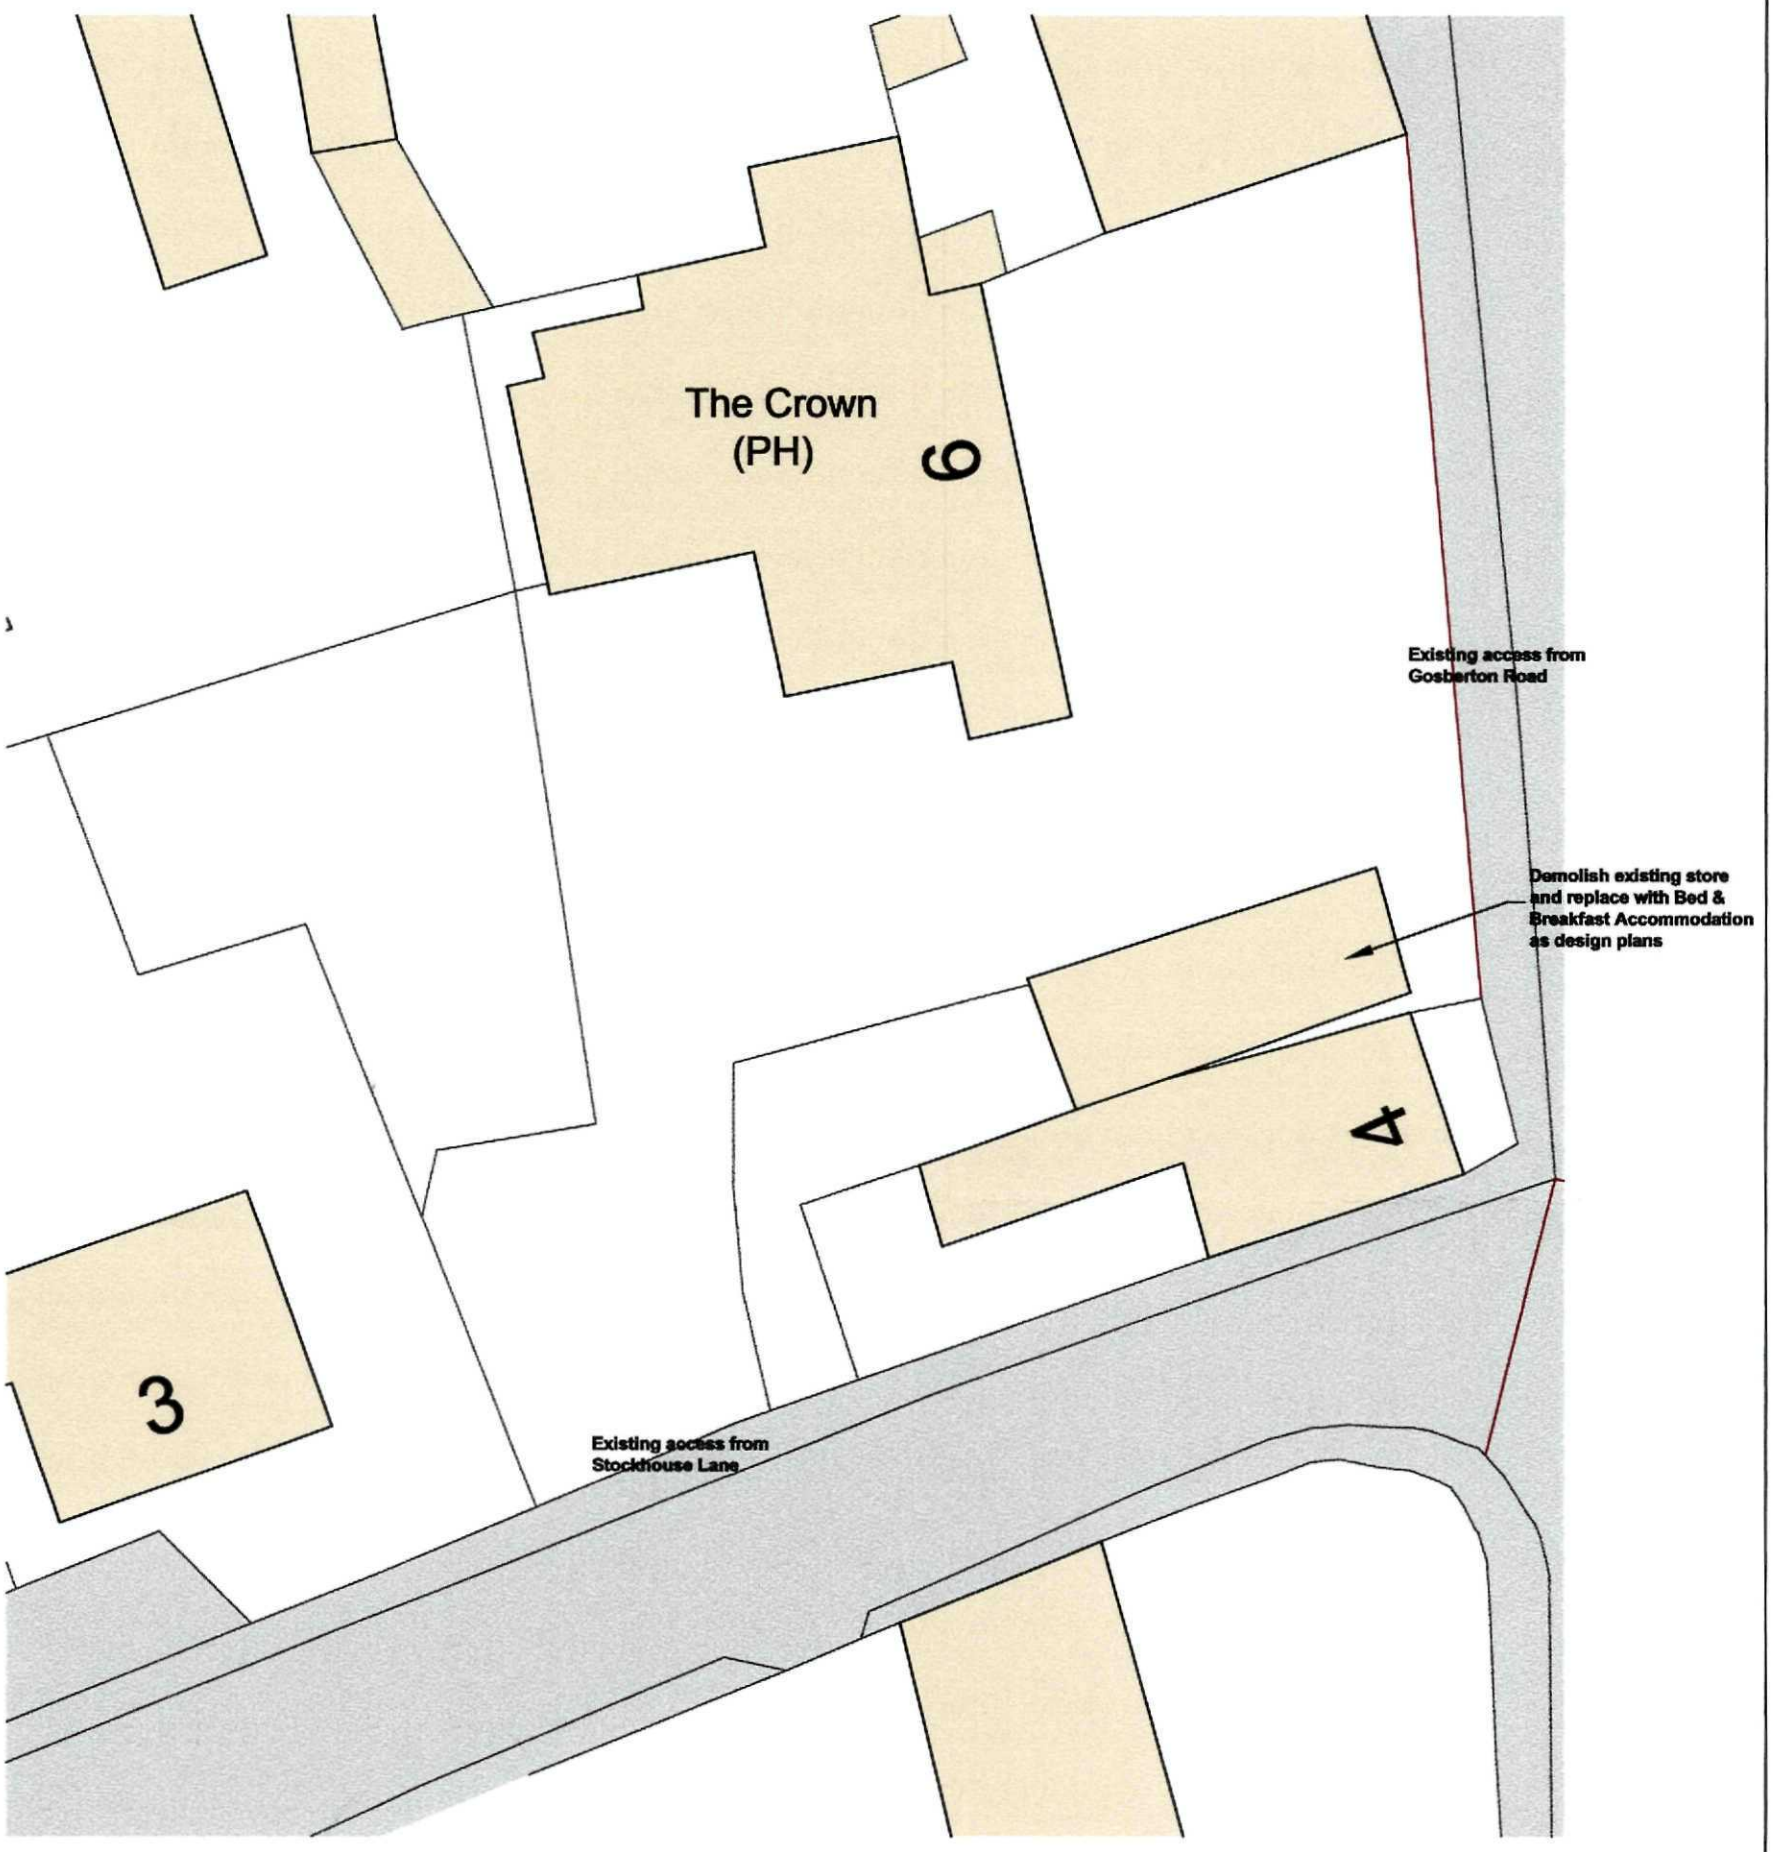


## Site Block Plan

Scale 1:250

SHDC
Planning & Development
26 AUG 2010
Ref: 0712-10.

N

remway Design Ltd
2nd Floor - 5B Sheepmarket
Spalding
PE11 1BH
Tel: 01775 768 921
e-mail: enquiries@remwaydesign.co.uk

Site :
The Crown Inn,
6 Gosberton Road
Surfleet


Client :
Mrs Z Foster

Date : *****

Scale : as noted

Drawing No:
1933 - 02

Contractor to check all Dimensions on site prior to ordering materials / commencing work.Do Not Scale from this Drawing - If in doubt then please ask

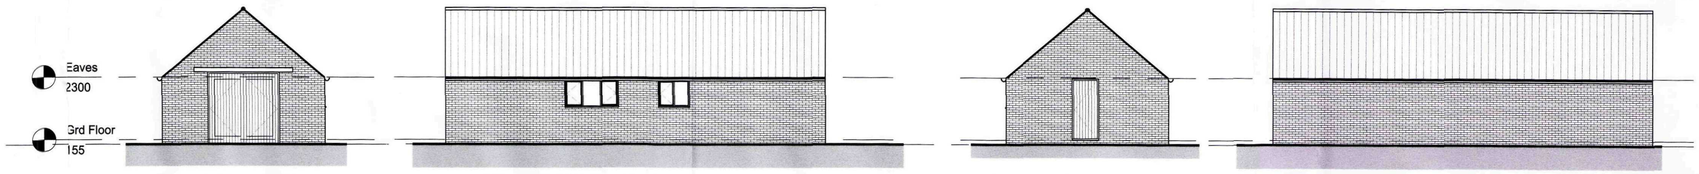



2 **Front Elevation** 1 : 100


3 **Side 2 Elevation** 1 : 100

4 **Rear Elevation** 1 : 100


5 **Side Elevation** 1 : 100

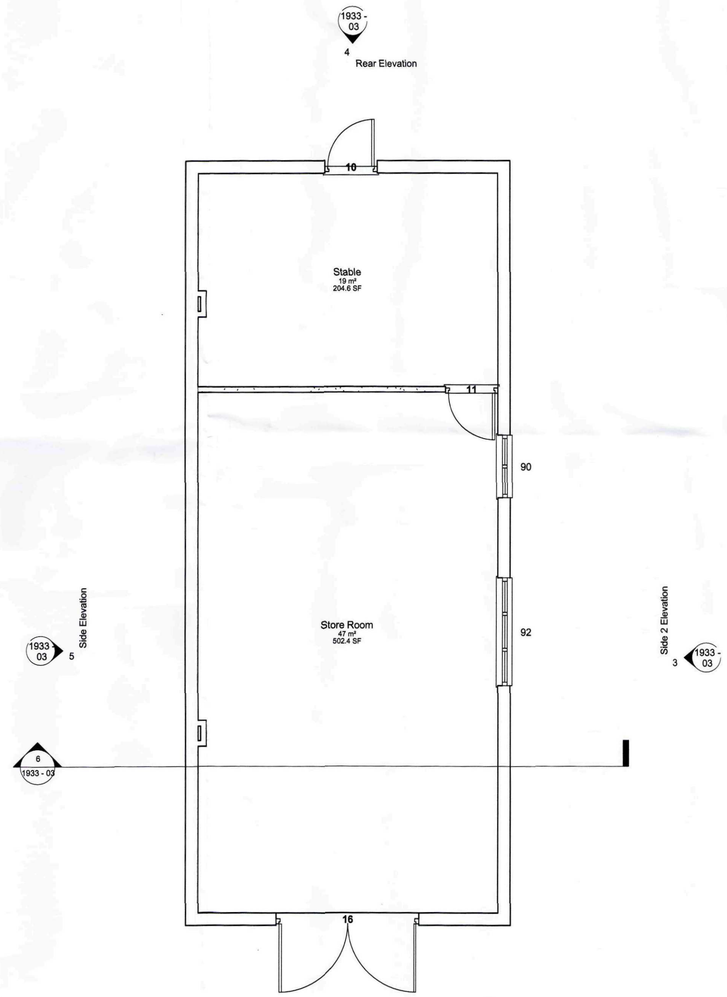


1 **Grd Floor** 1 : 50

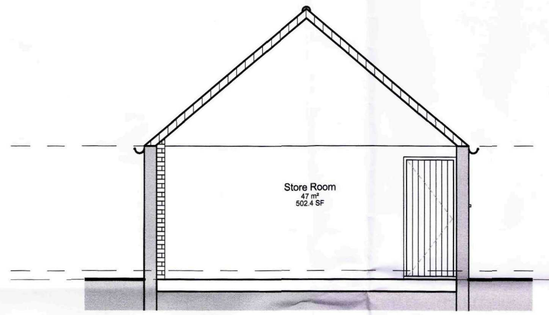


6 **Section 1** 1 : 50

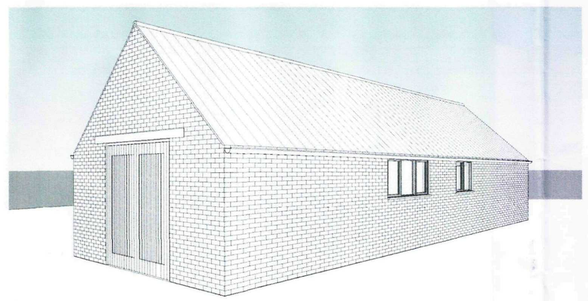

7 **3D View 1**

SHDC
Planning & Development
26 AUG 2010
Ref: 0712-10

GENERAL CONDITIONS
Contractors are responsible for checking all dimensions on site when work commences and before ordering any materials.Any discrepancies should be brought to the attention of the Client for remedial action before commencing further.
All materials not specified to be of a standard suitable for the work proposed and be fit for purpose.All work to be in accordance with good building practise and all necessary BS codes for Workmanship on Building Sites.

Revisions

Client:
**Mrs Z Foster**

Site:
**Barn Conversion into Bed & Breakfast Facility at The Crown Inn, Surfleet**


Drg Title:
**Existing Plans**


remway Design Ltd
2nd Floor - 5B Sheepmarket
Spalding
PE11 1BH
Tel : 01775 768 921
e-mail: enquiries@remwaydesign.co.uk


| Drg Size | Drawing Number | Revision: |
|---|---|---|
| a1 | 1933 - 03 | |

Due to areas of the structure being covered, unexposed or otherwise inaccessible the notes / specifications of existing materials are subject to confirmation of site when it is feasible to expose the relevant areas of construction.

**Contractor to check all Dimensions on site prior to ordering materials / commencing work.Do Not Scale from this Drawing - If in doubt then please ask**

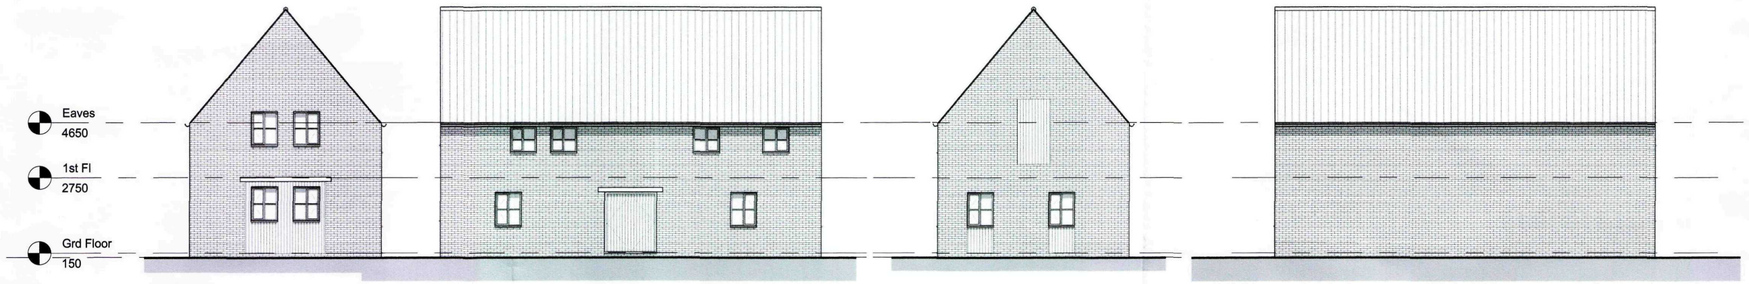



## 2 Front Elevation
1 : 100

## 3 Side 2 Elevation
1 : 100


## 4 Rear Elevation
1 : 100

## 5 Side Elevation
1 : 100

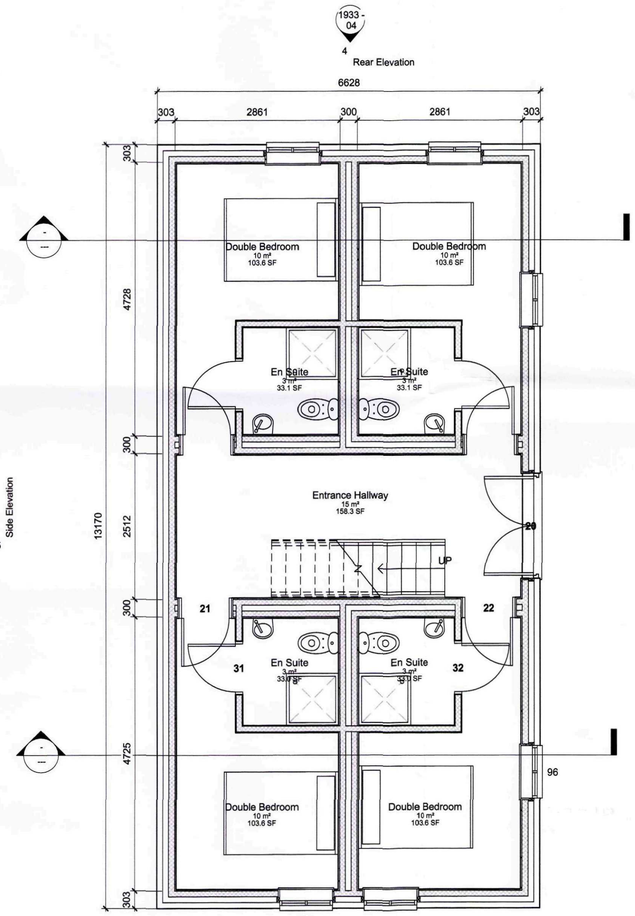



## 1 Grd Floor
1 : 50

Front Elevation 2 — 1933 - 04

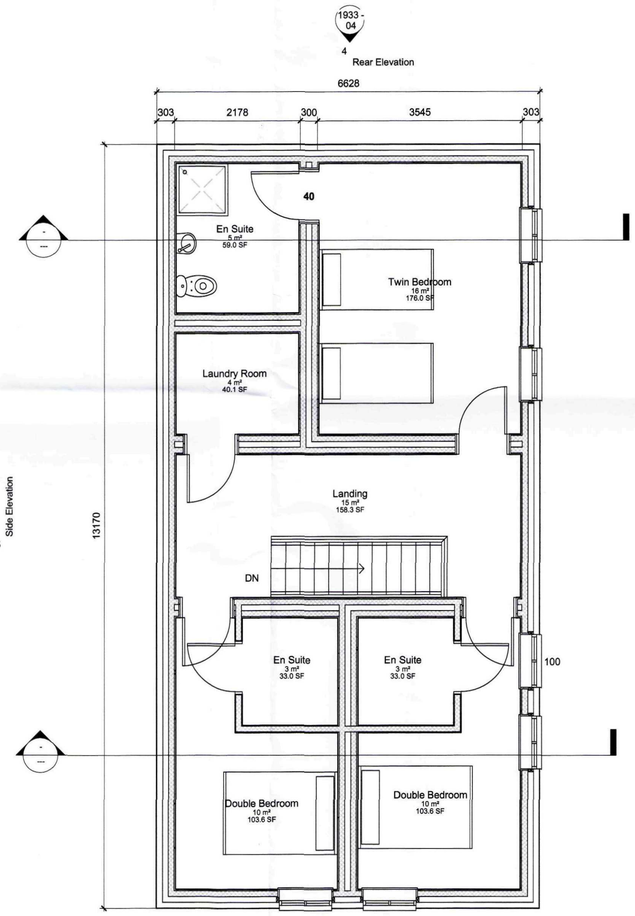



## 6 1st Fl
1 : 50

Front Elevation 2 — 1933 - 04

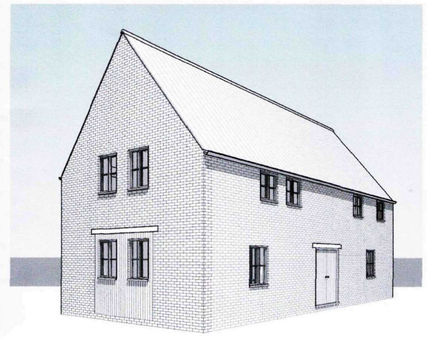

## 7 3D View Front

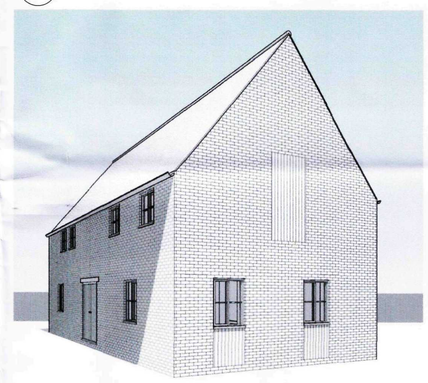

## 8 3D View Rear


SDDC
Planning & Development
26 AUG 2010
Ref: 0712-10


GENERAL CONDITIONS
Contractors are responsible for checking all dimensions on site when work commences and before ordering any materials.Any discrepancies should be brought to the attention of the Client for remedial action before commencing further.
All materials not specified to be of a standard suitable for the work proposed and be fit for purpose.All work to be in accordance with good building practise and all necessary BS codes for Workmanship on Building Sites.

Revisions

Client:
**Mrs Z Foster**

Site:
**Barn Conversion into Bed & Breakfast Facility at The Crown Inn, Surfleet**

Drg Title:
**Proposed Plans**


remway Design Ltd
2nd Floor - 5B Sheepmarket
Spalding
P E11 1B H
Tel : 01775 768 921
e-mail: enquiries@remwaydesign.co.uk


| Drg Size | Drawing Number | Revision: |
|---|---|---|
| a1 | 1933 - 04 | |

Due to areas of the structure being covered, unexposed or otherwise inaccessible the notes / specifications of existing materials are subject to confirmation of site when it is feasible to expose the relevant areas of construction.