
AMENDED PLAN

Ref. A1


Note: All sizes are approximate and will be confirmed by manufacturer

© Design Copyright reserved. Written consent must be obtained before copying or reproducing this drawing. Do not scale from this drawing, use dimensioned figures only. Contractors are responsible for taking and checking site dimensions. Any discrepancy must be reported to Tulip Design immediately.


SDC
Planning & Development
13 NOV 2009
Ref: 0726-09

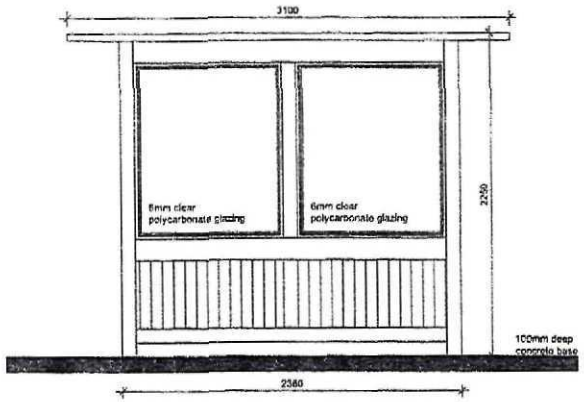


Front Elevation

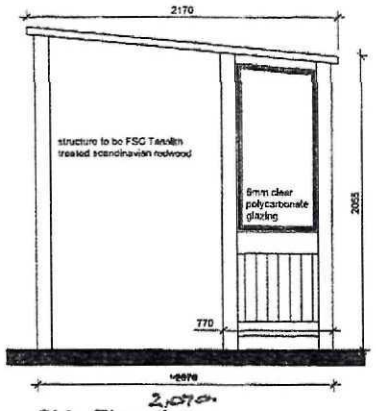

Side Elevations

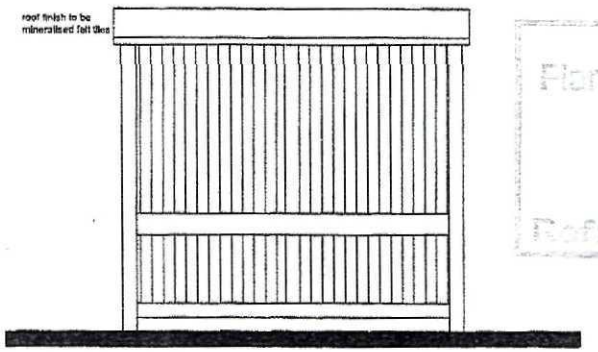

Rear Elevation

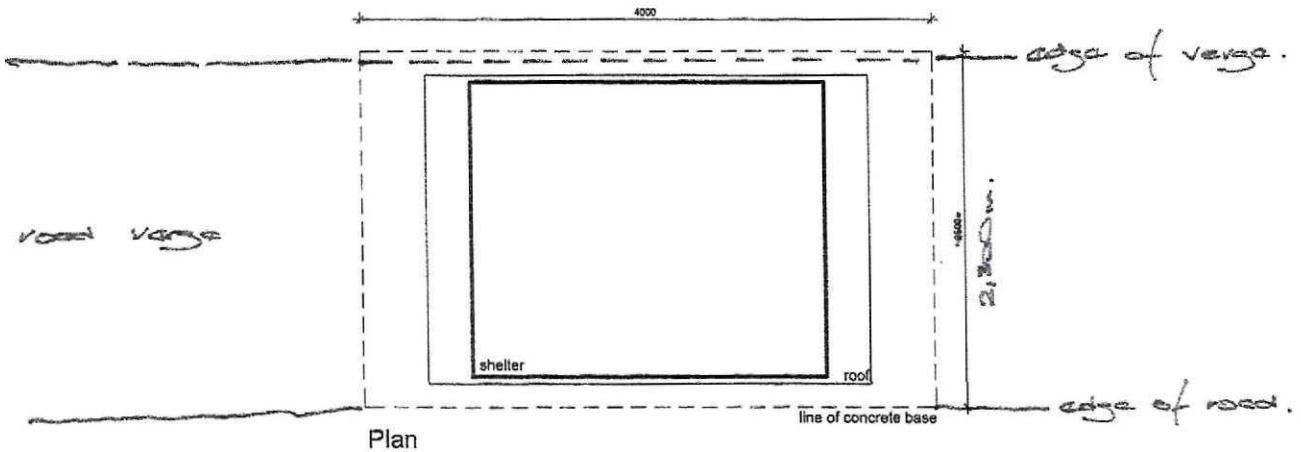

Plan

KILWORTH Reservoir Road.

Rev	Description	Date

Tulip Design

Architectural & Building Design Services

6 Tulip Fields, Whaplode, Spalding, Lincs. PE12 6US
Tel: 07500 966039
Email: tulip.design@btinternet.com
Prop. Mr Mark Dennis

Client: Surfleet Parish Council

Scale: 1:50

Project: Proposed Bus Shelters Surfleet, Spalding, Lincolnshire.

Various Locations PRAWING 1A.

Date: Aug 2009

Drawing No. TD/SPC/09/SK2

Title: Kilworth Shelter Plans & Elevations

Drawn: MD