
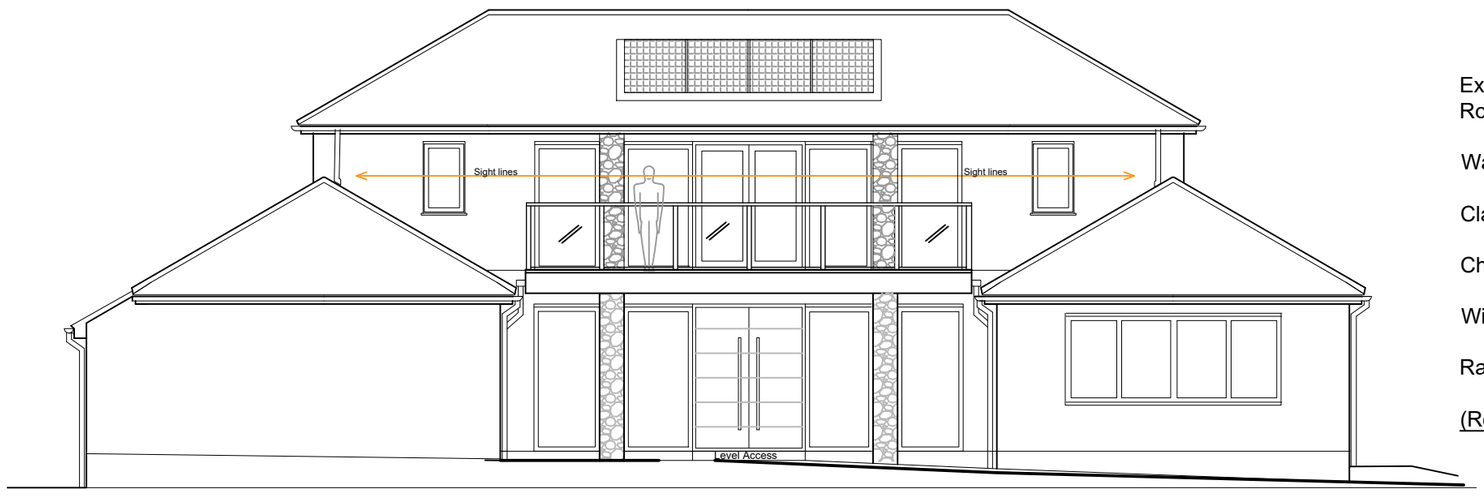


Front Elevation (South)


External Materials:

Roof:	Grey imitation slate tiles - Cassius Antique Slate
Walls:	White render with feature stone elements.
Cladding to posts:	Stone cladding panels
Chimney:	Stone finish
Windows:	Anthracite grey aluminium windows and doors.
Rainwater goods:	Dark grey upvc gutters, fascias and soffits.


(Read in conjunction with A4 finishes Doc)

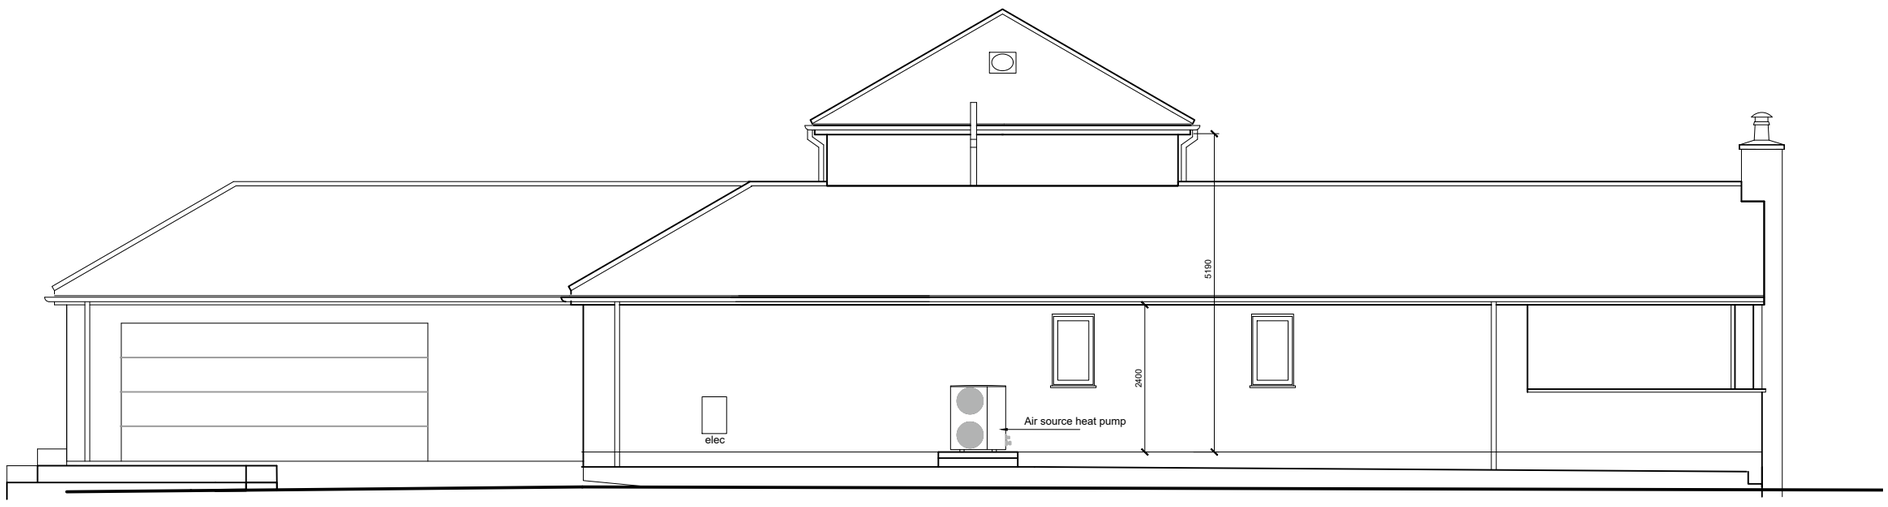

Side Elevation (East)

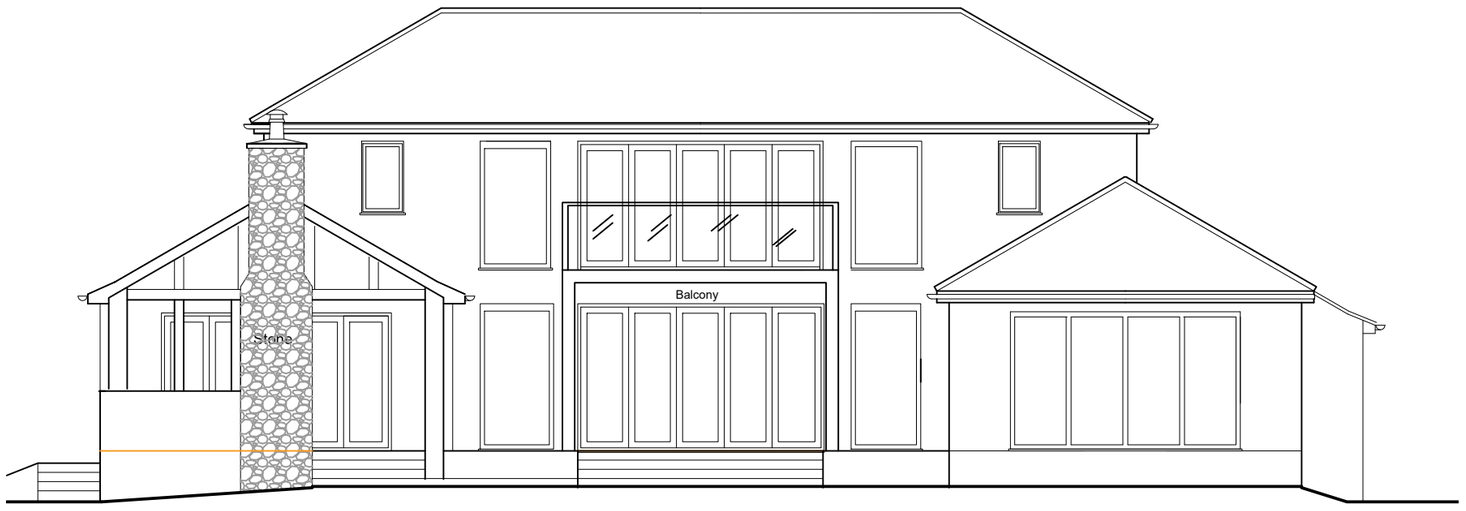

Rear Elevation (North)

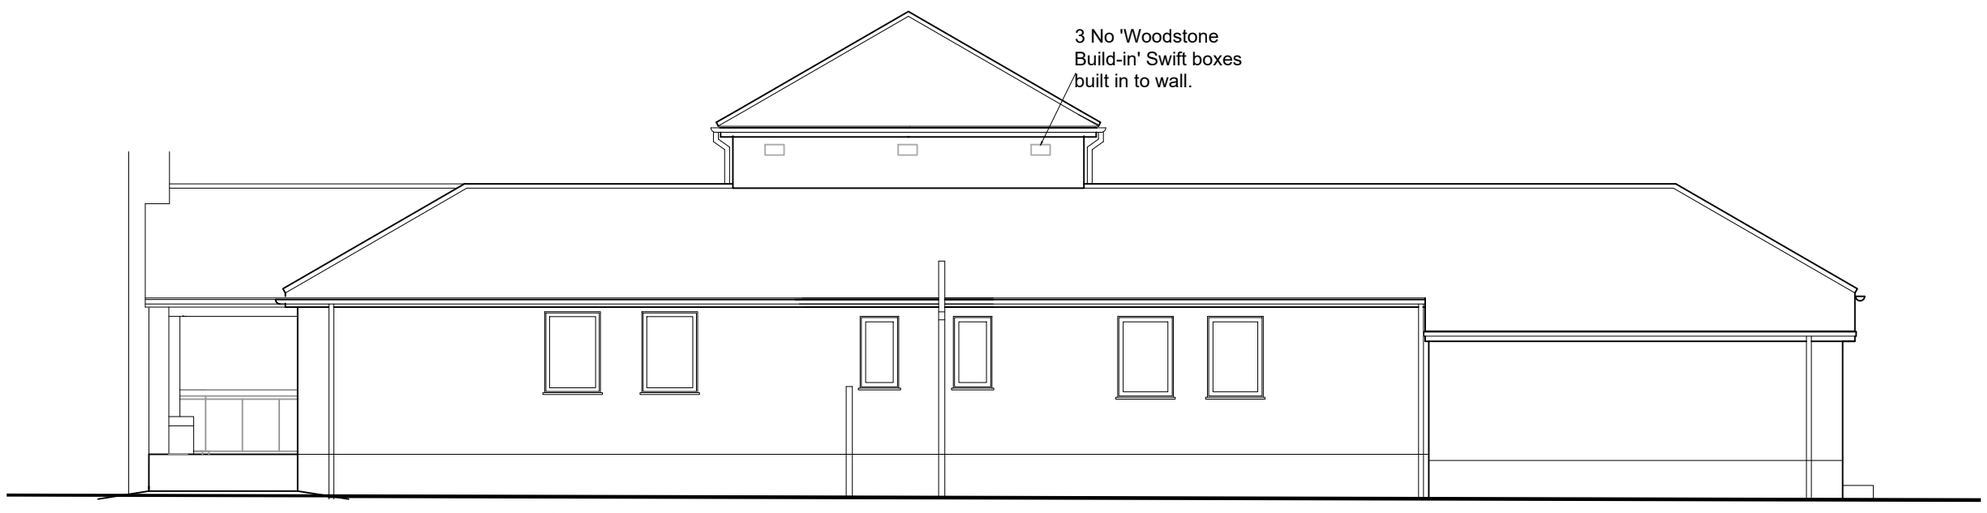

Side Elevation (West)

Rev A Jun 2021 Building lengthened (West Side Elevation) due to addition of Plant Rm + windows updated West Elevation. Swift boxes shown.

1:100

0 3 6 9 12 15 feet
0 1 2 3 4 5 m

J M A D Architecture

www.jennymcintee.co.uk info@jmadarch.co.uk Tel 07921 003153

Project:	Proposed Dwelling	Date:	June 2021
Address:	88 Reservoir Road, Surfleet Seas End, Spalding PE11 4DH	Scale:	1:100 on A2
		drawn: TB JM	checked: JM
Client:	c / o JMAD Architecture	Job No:	20132
Drawing Title:	Proposed Elevations	Dwg No:	07A