
This drawing is the copyright of Lincs Design Consultancy and must not be reproduced without written consent. The client/contractor is responsible for taking and checking all dimensions on site prior to commencement, particularly where building elements have not been accessible during surveys, and reporting back to the architectural consultant any discrepancies. All materials specified on this drawing are to be used in strict accordance with manufacturers written instructions and current codes of practice.


All Details and Specification on this drawing and in relation to this specific project should be adhered to. If any deviations occur the contractor / client should inform Lincs Design Consultancy immediately as we cannot be held responsible for errors resulting from undeclared detail and specification changes.

DRAWING ISSUES AND REVISIONS


A 20.05.26 Drawing updates

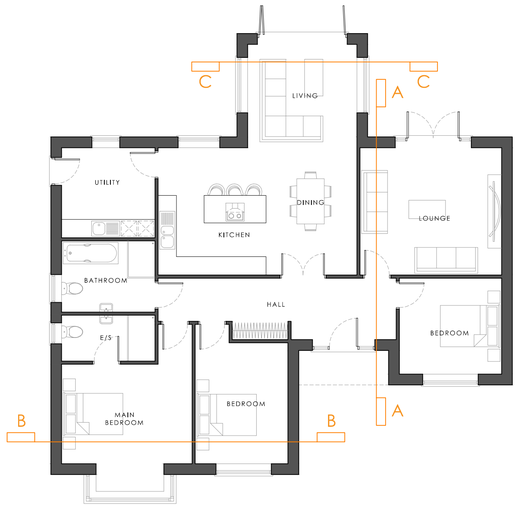

GROUND FLOOR
scale 1:100

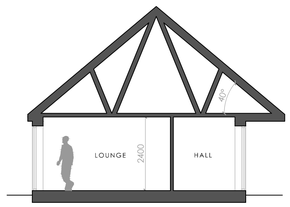

SECTION AA
scale 1:100

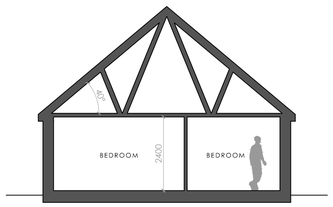

SECTION BB
scale 1:100




SECTION CC
scale 1:100

MATERIAL SCHEDULE PLOT 6	
Roof	Slate Effect Roof Tiles
Fascias / Soffitts	Grey Fascias
Gutters	Black uPVC on Rise and Fall Brackets
Windows	uPVC with Brick Head Detail
Walls (Brick)	Red Facing Brick in Stretcher Bond
Walls (Cladding)	Composite Cladding



FRONT ELEVATION
scale 1:100

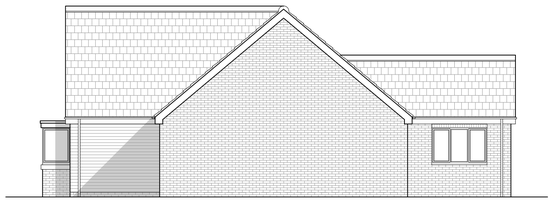


SIDE ELEVATION
scale 1:100




REAR ELEVATION
scale 1:100



SIDE ELEVATION
scale 1:100

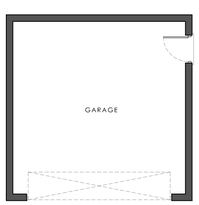

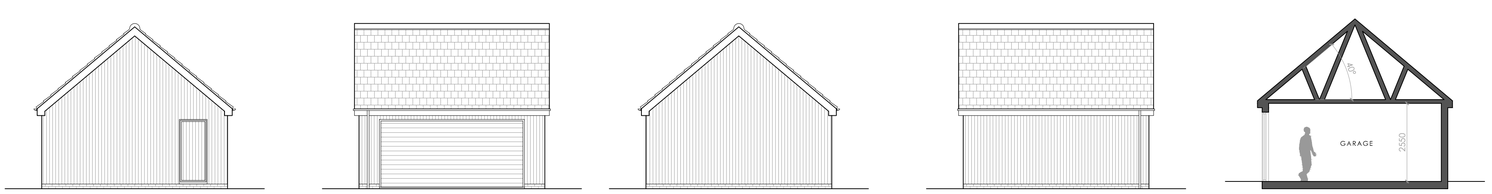

GARAGE DRAWINGS
scale 1:100

Lincs Design Consultancy
12 Vickers Lane
Louth
Lincolnshire
LN11 9PJ
T | 01507 611155
E | admin@lincsdesignconsultancy.co.uk
www.lincsdesignconsultancy.co.uk

PROJECT	Land Off Thary Lane Surfleet South Holland
DATE	May 2026
TITLE	Plot 6 Plans & Elevations
SCALE	as shown
ORIGINAL SIZE	A1
DRG STATUS	PLANNING
DRAWING NUMBER	LDC4937 04A