



SECTION A-A
SCALE 1:100

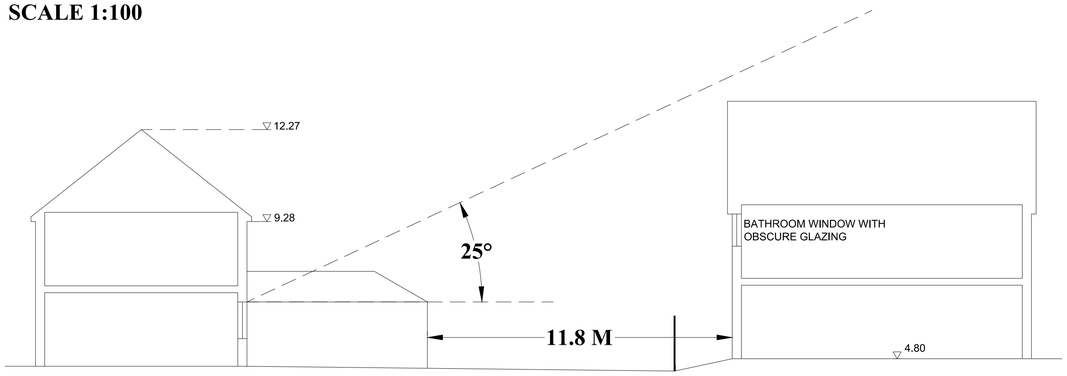

SECTION B-B
SCALE 1:100

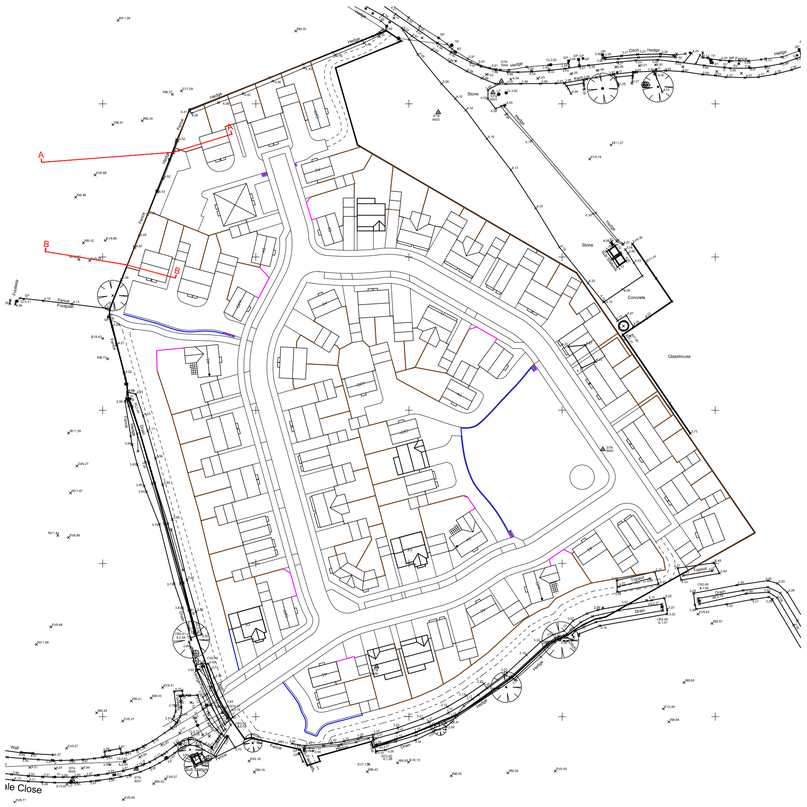

SITE PLAN INDICATING SECTION LOCATION
SCALE 1:1000

REV	DATE	DESCRIPTION
A	25.02.2021	23 DEGREE ANGLE FROM WINDOW INDICATED

ASHWOOD HOMES
1 Goodison Road, Lincs Gateway Business Park,
Spalding, Lincs, PE12 6FY T: 01406 490590

PROJECT:
PROPOSED RESIDENTIAL DEVELOPMENT AT
SUNNYDALE CLOSE
SURFLEET

DRAWING TITLE:
SITE SECTIONS

SCALE: 1:100/1:1000 @ A1	DATE: 23.02.2021
DRAWN: AR	REV: A

DRAWING No:
118 - SS - 01