




FRONT ELEVATION

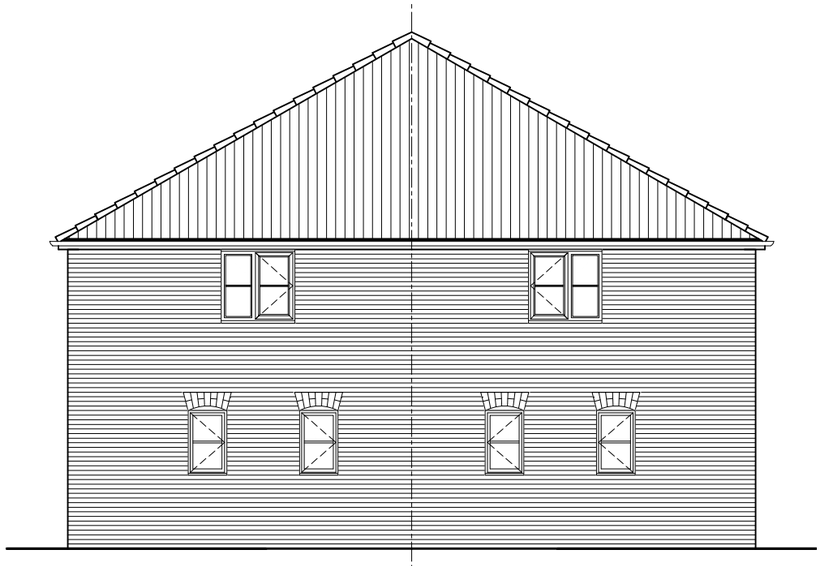

SIDE ELEVATION

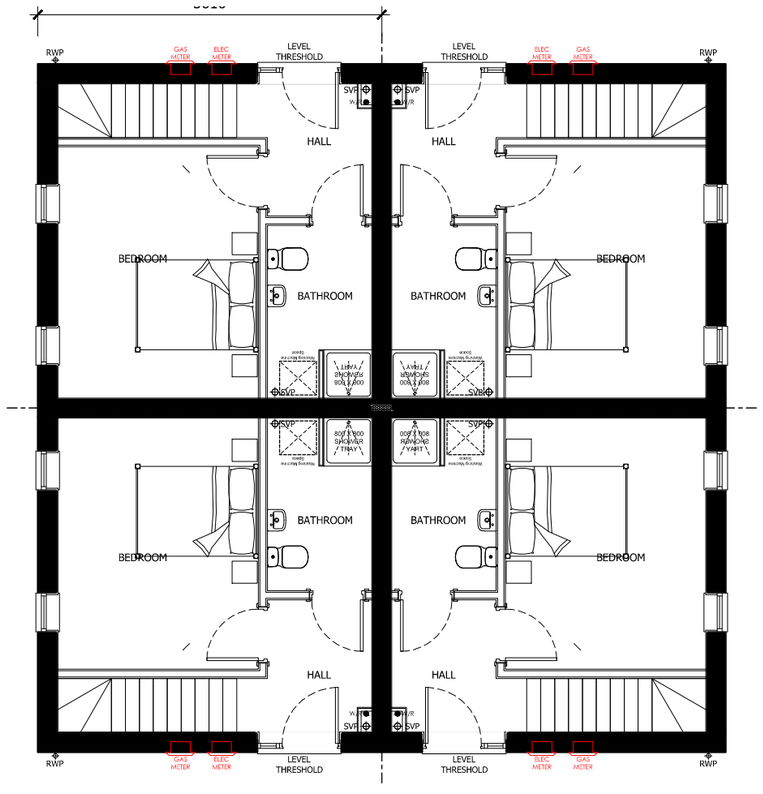

GROUND FLOOR

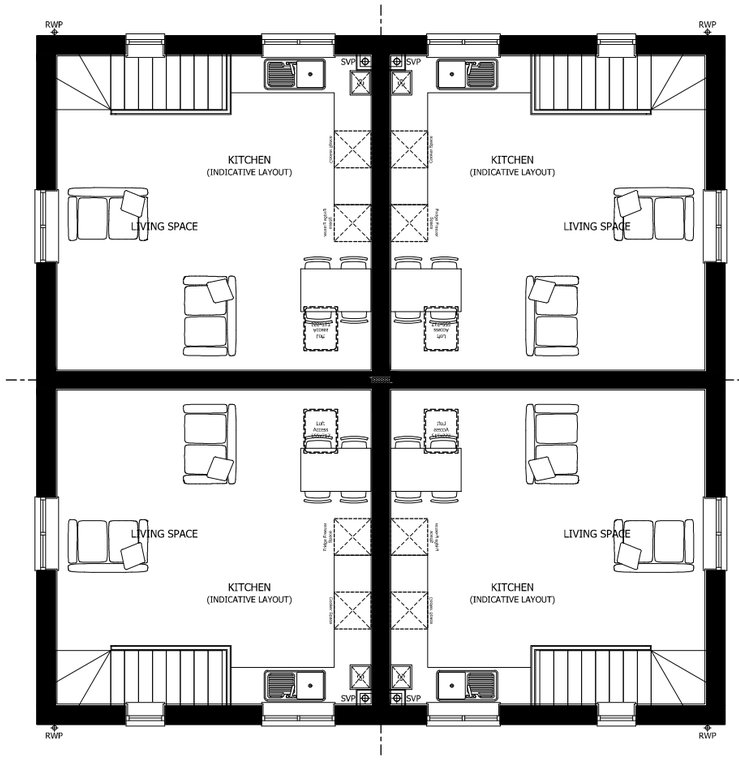

FIRST FLOOR

0m 1m 2m 4m 6m 10m

1:100

SCALE BAR

PLOTS AS : TBC
PLOTS OP : TBC

REV	DATE	DESCRIPTION

ASHWOOD HOMES
1 Goodison Road, Lincs Gateway Business Park,
Spalding, Lincs, PE12 6FY **T: 01406 490590**

PROJECT:
PROPOSED RESIDENTIAL DEVELOPMENT AT
STREET
TOWN

HOUSE TYPE:
A575(R) - (575 FT²)

DRAWING TITLE:
DESIGN SHEET

SCALE: 1:100 @ A3	DATE: 04.11.2019
DRAWN: XX	REV: -

DRAWING No:
19.0 - A575(R) - 001