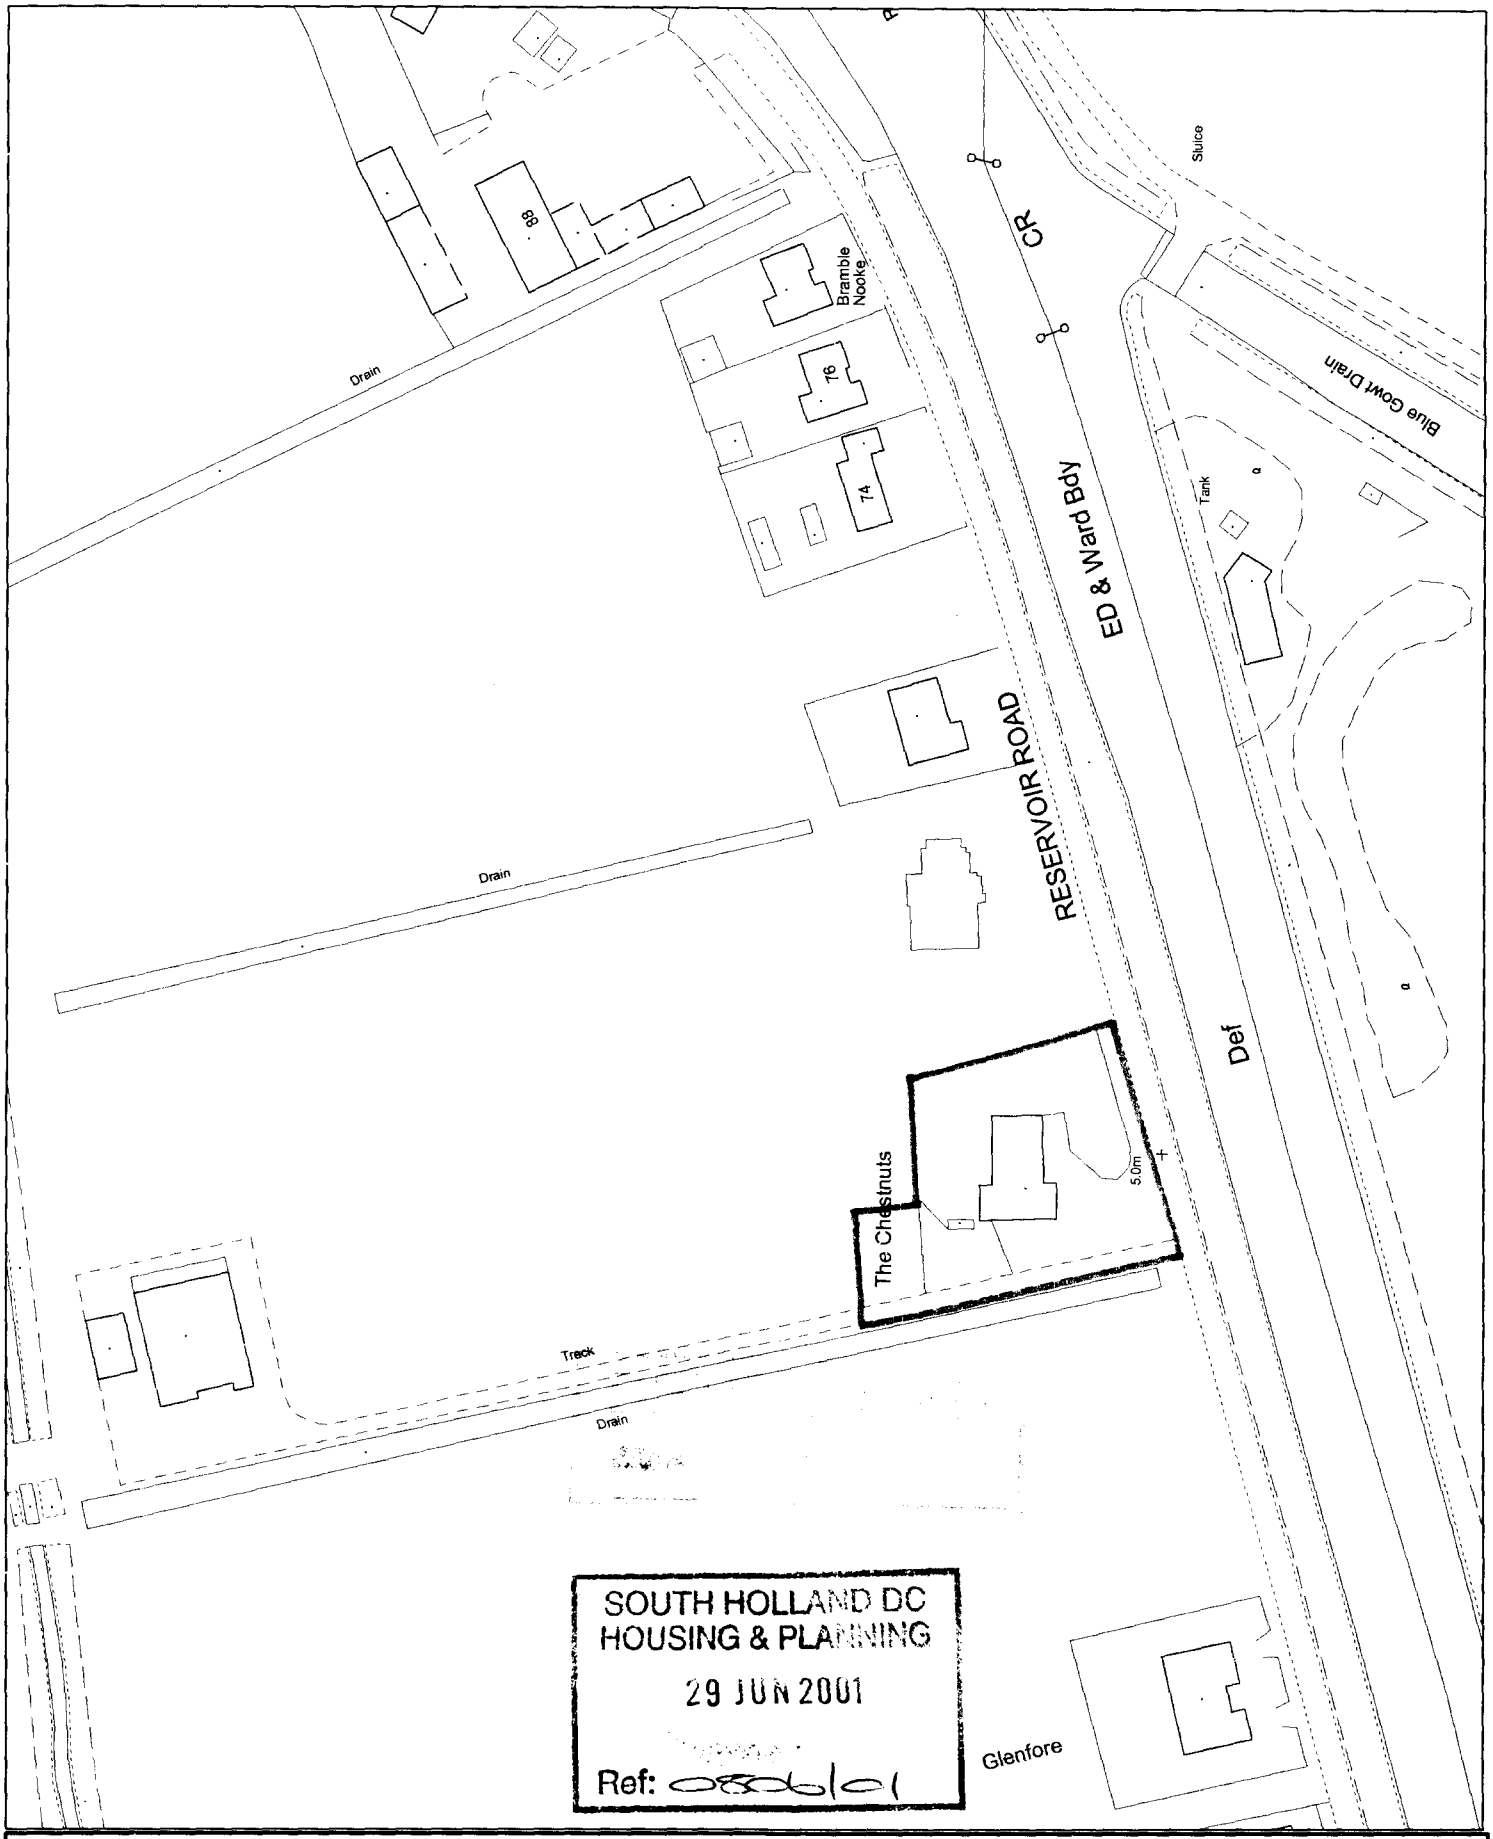


SOUTH HOLLAND DC
HOUSING & PLANNING
29 JUN 2001
Ref: 0886/01


[redacted]
Council Offices, Priory Road, Spalding,
Lincolnshire PE11 2XE

This copy has been produced specifically for the map return scheme purposes only. No further copies may be made.

Scale: 1:1250

This map is reproduced from Ordnance Survey material with permission of Ordnance Survey on behalf of Her Majesty's Stationery Office (c) Crown copyright. Unauthorised reproduction infringes Crown copyright and may lead to prosecution or civil proceedings. South Holland District Council LA079413 2001

Mark Dennis
architectural services

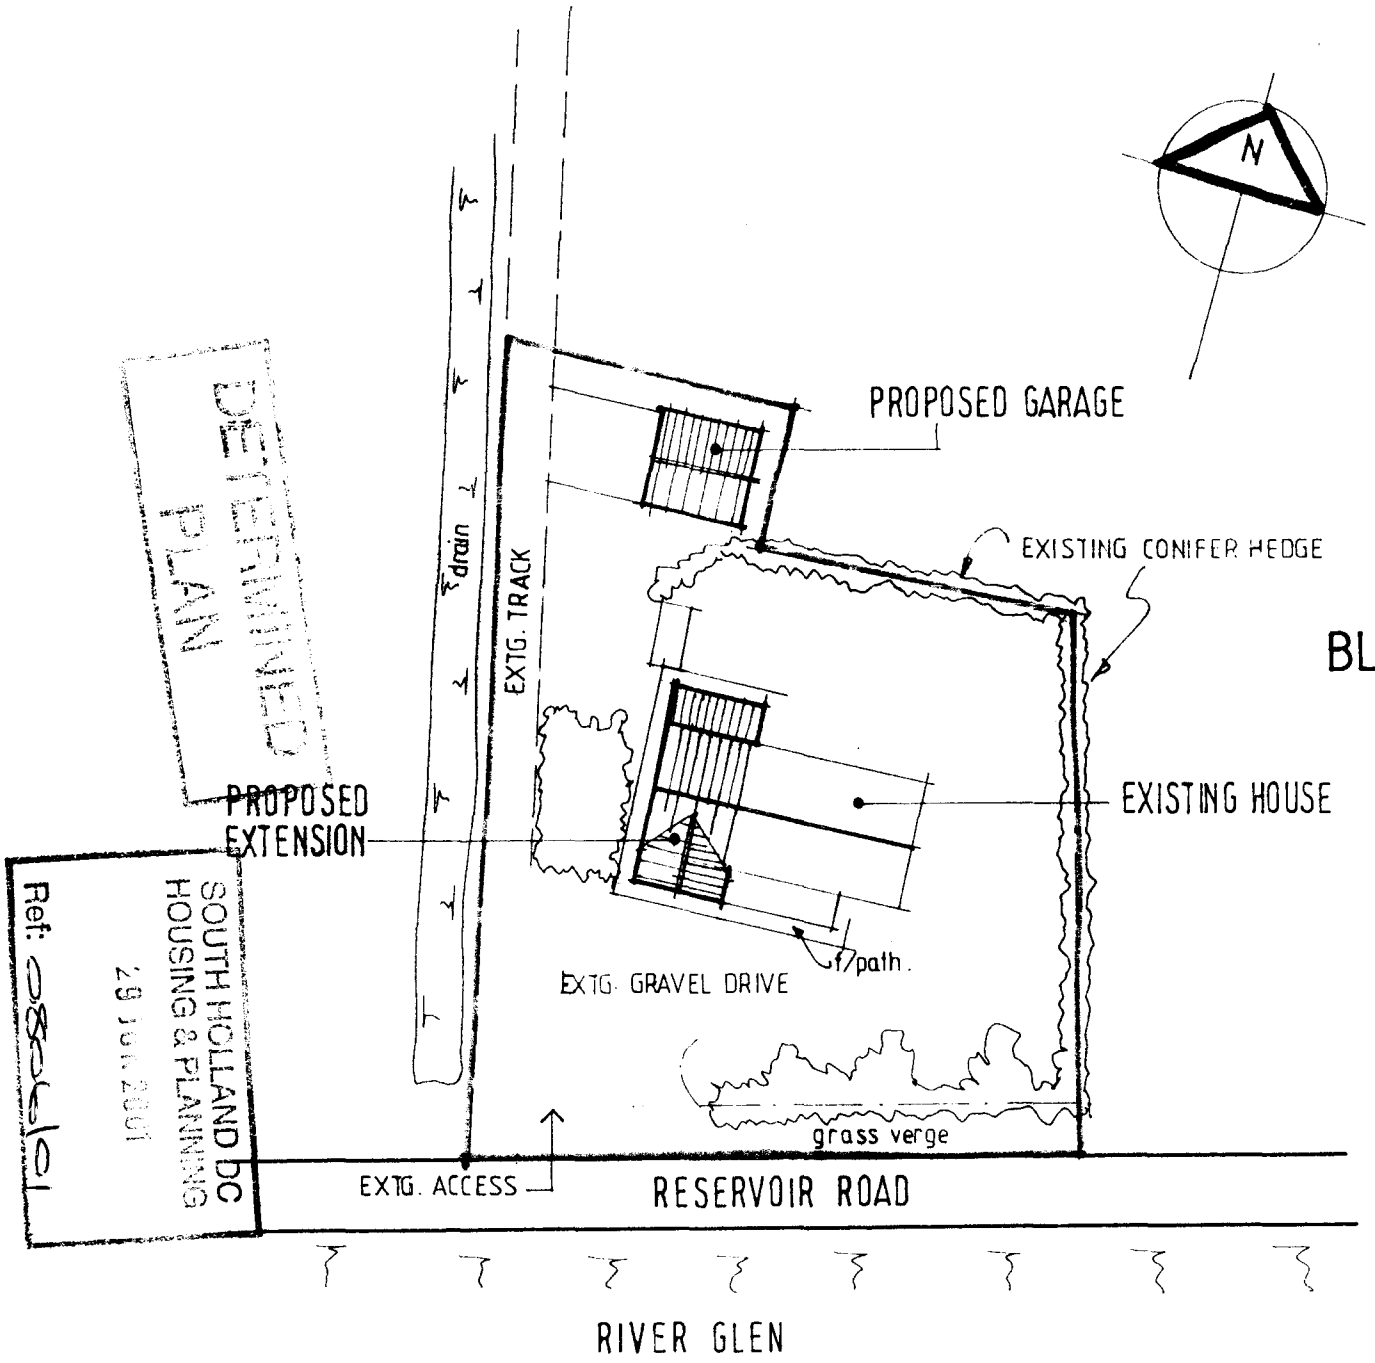


BLOCK PLAN

Proposed extension and detached garage at :
The Chestnuts
Reservoir Road, Surfleet.

for Mr & Mrs SLACK

1 : 500	JUNE 01	MD	01.028 / 01

This drawing is copyright and may not be altered, traced, copied, photographed or used for any purpose other than that for which it is issued without consent of Mark Dennis Architectural Services.

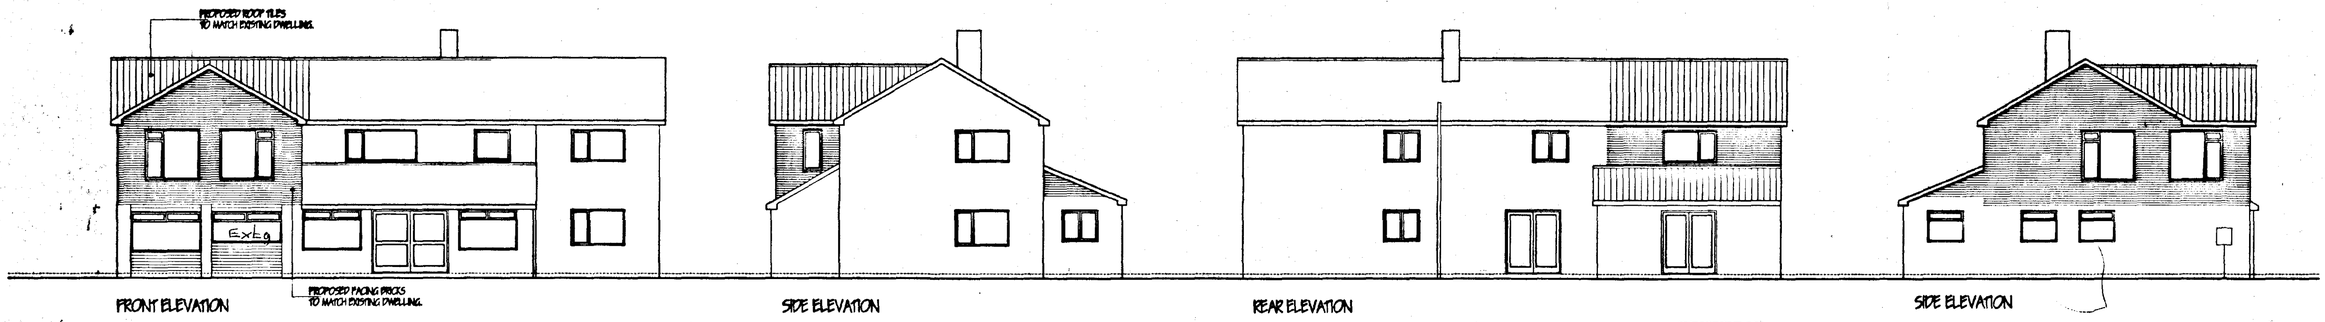


FRONT ELEVATION

SIDE ELEVATION

REAR ELEVATION


SIDE ELEVATION

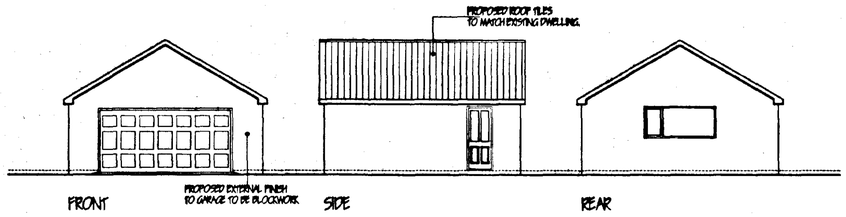


FRONT


SIDE

REAR

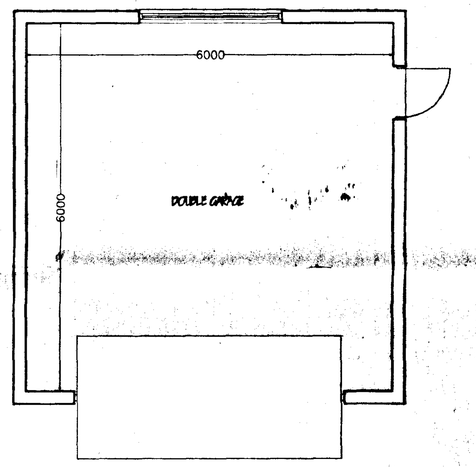

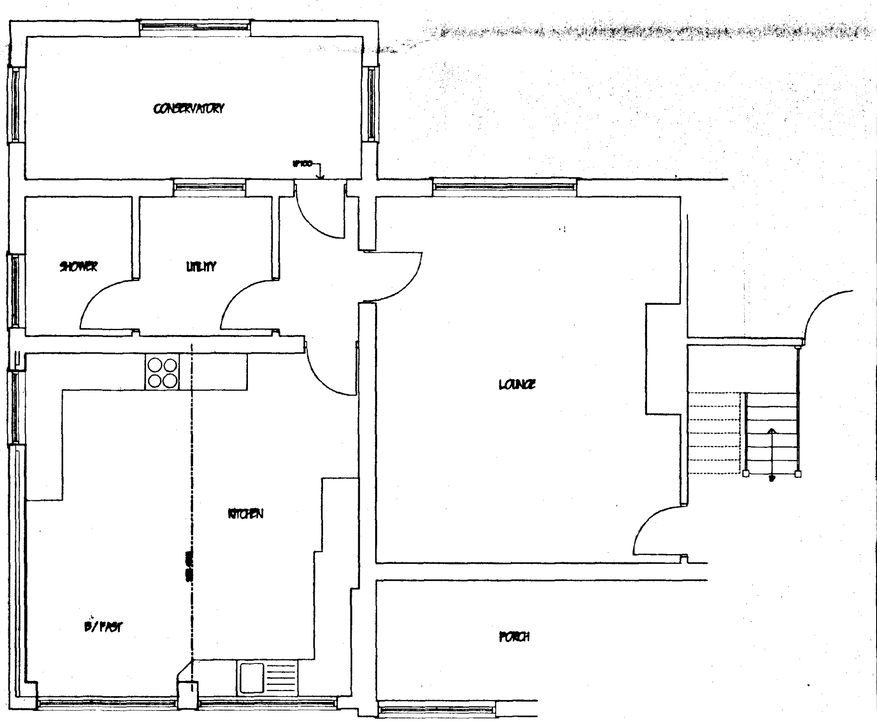

GROUND FLOOR - AS PROPOSED

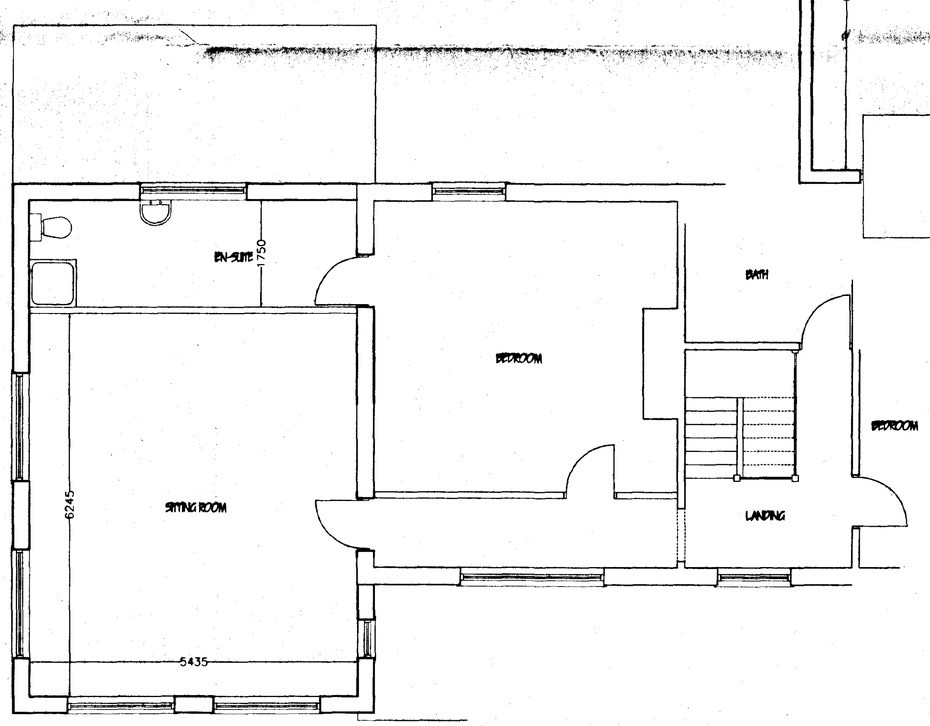

FIRST FLOOR - AS PROPOSED

MARK DENNIS
architectural services
80 STATION ROAD, SURFLEET, SPALDING, LINCOLNSHIRE PE11 4DB
TEL: 01775 680183 FAX: 01775 680183

DETERMINED
1 JAN

PROJECT TITLE
PROPOSED EXTENSION AND GARAGE AT THE CHESTNUTS, RESERVOIR ROAD, SURFLEET, SPALDING.

FOR: MR & MRS SLACK

SOUTH HOLLAND DC
HOUSING & PLANNING
29 JUN 2001
Ref: S06161

PLANS & ELEVATIONS AS PROPOSED.

REV	DESCRIPTION	DATE	BY

SCALE 1:100, 1:50

DRAWN MD

DATE JUNE 01

DRAWING No. 01.028/02