
Do not scale directly from this drawing. All discrepancies are to be brought to the attention of the Practice.
The copyright to this drawing is owned by Trevor A Clay RIBA Ltd.

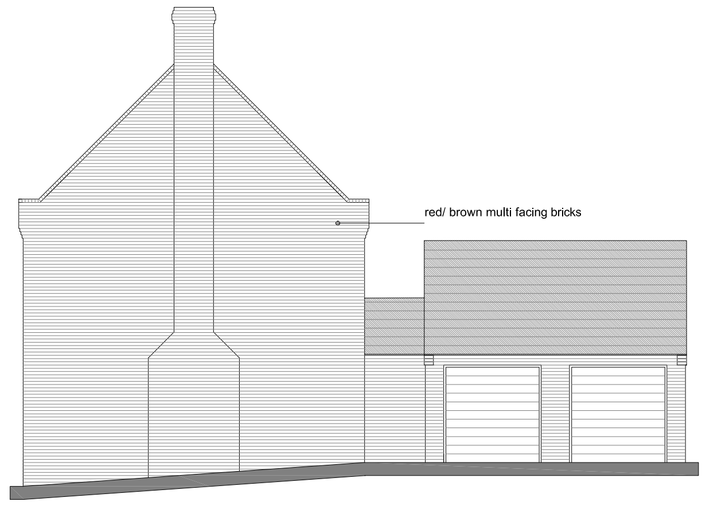










PROPOSED ELEVATIONS

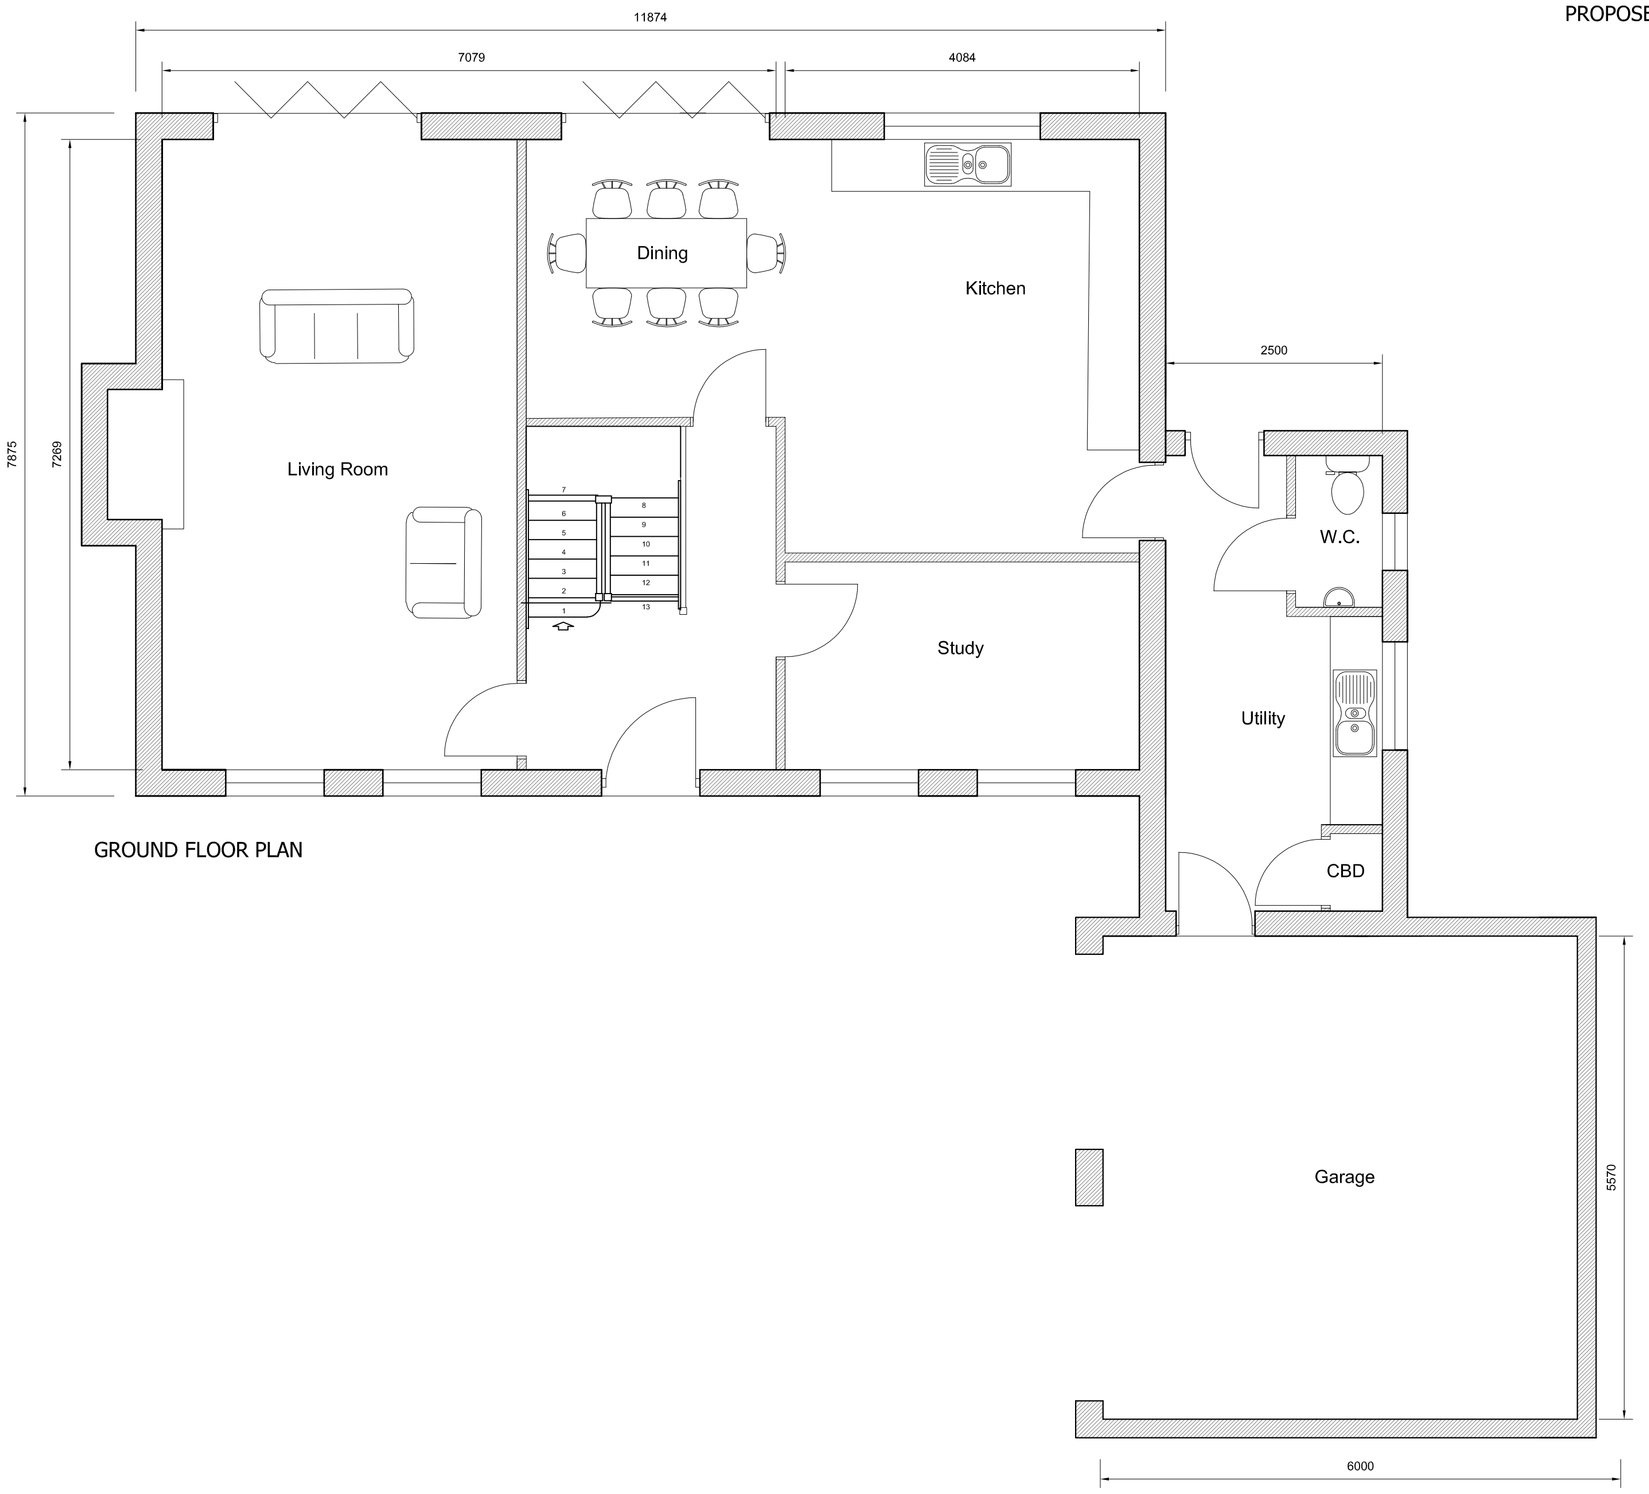

GROUND FLOOR PLAN

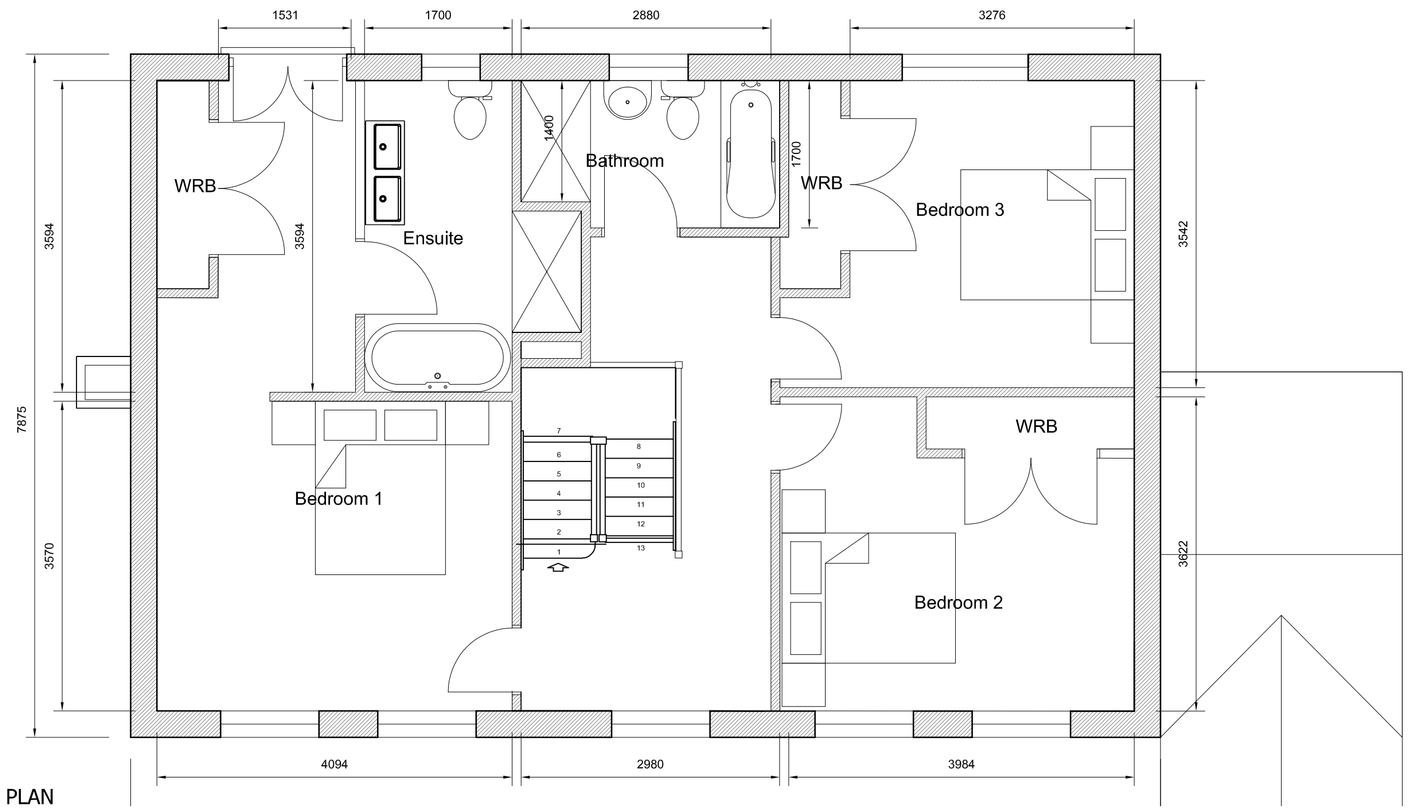

FIRST FLOOR PLAN

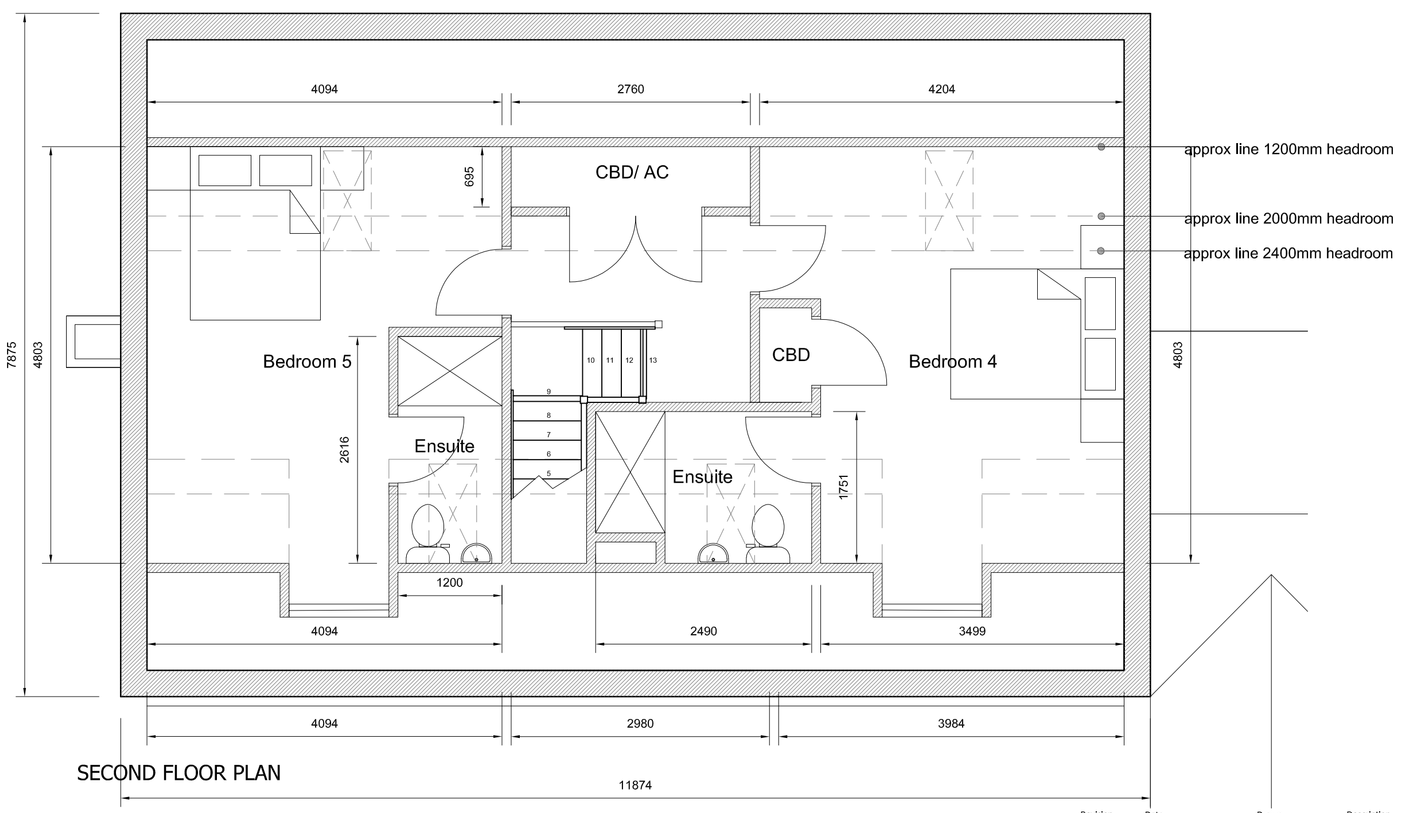

SECOND FLOOR PLAN

Revision	Date	Drawn	Description

Client Mr & Mrs Huntsman

Project Plot @ 74 RESERVOIR ROAD, SURFLEET

Drawing Planning

Scale 1:50, 1:100 @ A1 Drawn AWM Checked TAC Date 29/08/2018

Drawing No. 18/524/PA/003

Trevor A Clay RIBA Ltd, 14 Old Fendike Road, Weston Hills, Spalding, Lincs. PE126DD
01406 380027 07778 597975 trevor@tacarchitects.co.uk www.tacarchitects.co.uk