


DO NOT SCALE THIS DRAWING. THE CONTRACTOR IS DEEMED TO HAVE CHECKED ALL DIMENSIONS ON SITE AND REPORT ANY DISCREPANCIES TO OGLESBY & LIMB LTD.
THE CONTENTS OF THIS DRAWING ARE COVERED BY COPYRIGHT AND REMAIN THE PROPERTY OF OGLESBY & LIMB LTD. WRITTEN APPROVAL MUST BE OBTAINED FROM OGLESBY & LIMB LTD PRIOR TO DUPLICATION OR REPRODUCTION OF THIS DRAWING OR ITS CONTENTS.
ANY DIMENSIONS NOT SHOWN ARE TO BE CHECKED AND AGREED WITH OGLESBY & LIMB LTD.

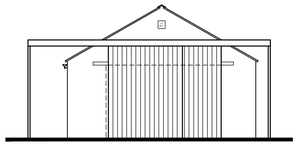


North Elevation as Existing
Scale 1:100

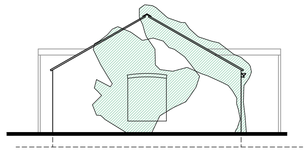

South Elevation as Existing
Scale 1:100

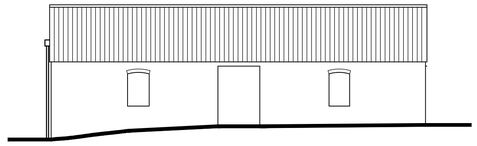


West Elevation as Existing
Scale 1:100

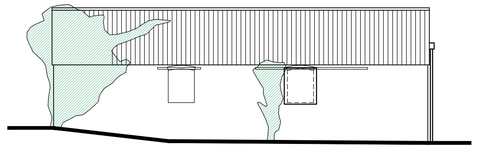


East Elevation as Existing
Scale 1:100


SCALE 1 : 100 — 0m 1m 2m 4m 6m 8m 10m
SCALE 1 : 1 — 0m 10mm 20mm 40mm 60mm 80mm 100mm

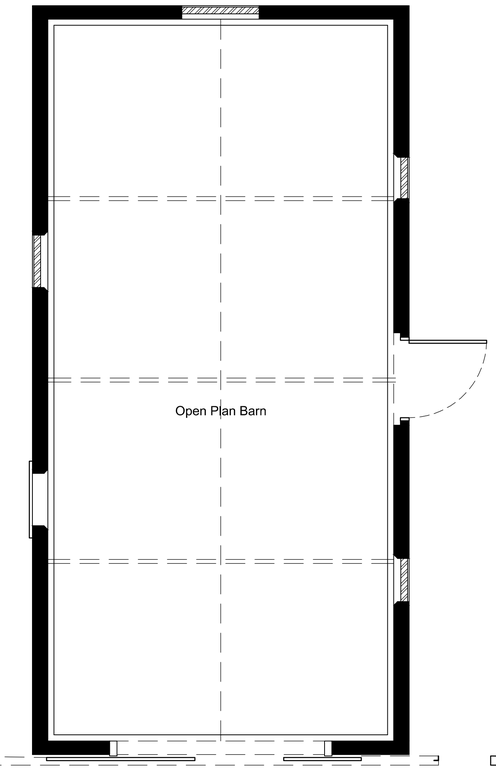

Floor Plan as Existing
Scale 1:50

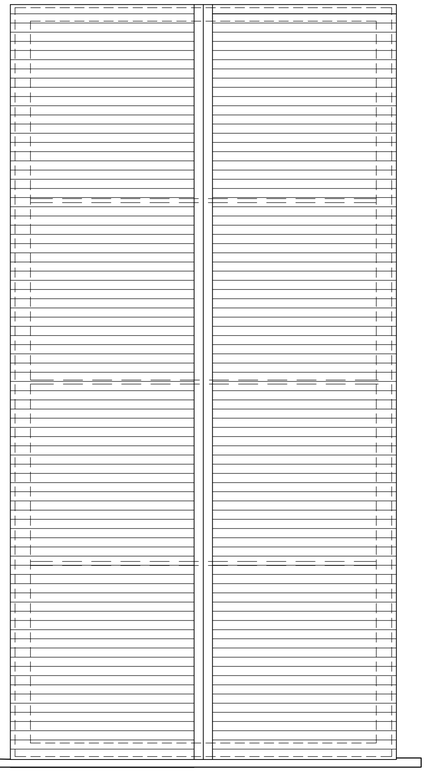


Roof Plan as Existing
Scale 1:50

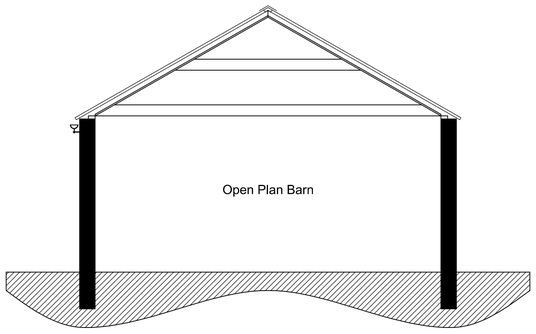

Typical Cross Section as Existing
Scale 1:50

SCALE 1 : 50 — 0m 0.5m 1m 2m 3m 4m 5m
SCALE 1 : 1 — 0m 10mm 20mm 40mm 60mm 80mm 100mm

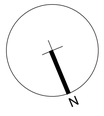

SCALE 1 : 50 — 0m 0.5m 1m 2m 3m 4m 5m
SCALE 1 : 1 — 0m 10mm 20mm 40mm 60mm 80mm 100mm

Ref.	Date	Description	Initial
X	xx.xx.xx	Xxxxx	xxx

Oglesby & Limb Ltd
Chartered Architect
Suite 1, Market Chambers
12 Market Place, Spalding, Lincs
PE11 1SL
Tel: 01775 761196
e-mail: design@o-l-ltd.co.uk

Client:
Mr and Mrs Ward

Project:
Proposed conversion of barn to dwelling at
La Castagna, Cheal Road, Surfleet, Spalding, Lincolnshire, PE11 4BA

Drawing Title:
Plans, section and elevations as existing

PLANNING APPLICATION ISSUE

Date:	Scale:
07.04.26	as shown @ A1
Drawn by: ajo	Checked by: ap

Drawing Number:	Rev:
A1793-03	P1