

DO NOT SCALE THIS DRAWING. THE CONTRACTOR IS DEEMED TO HAVE CHECKED ALL DIMENSIONS ON SITE AND REPORT ANY DISCREPANCIES TO OGLESBY & LIMB LTD.
THE CONTENTS OF THIS DRAWING ARE COVERED BY COPYRIGHT AND REMAIN THE PROPERTY OF OGLESBY & LIMB LTD. WRITTEN APPROVAL MUST BE OBTAINED FROM OGLESBY & LIMB LTD PRIOR TO DUPLICATION OR REPRODUCTION OF THIS DRAWING OR ITS CONTENTS.
ANY DIMENSIONS NOT SHOWN ARE TO BE CHECKED AND AGREED WITH OGLESBY & LIMB LTD.

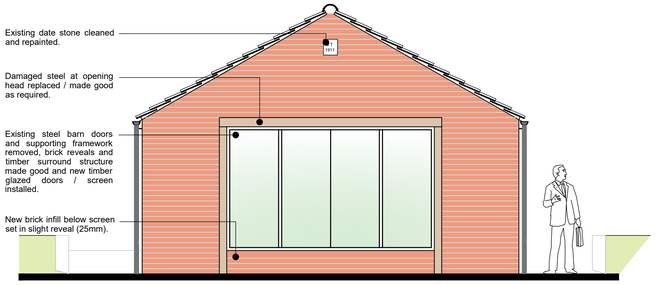


North Elevation as Proposed
Scale 1:50

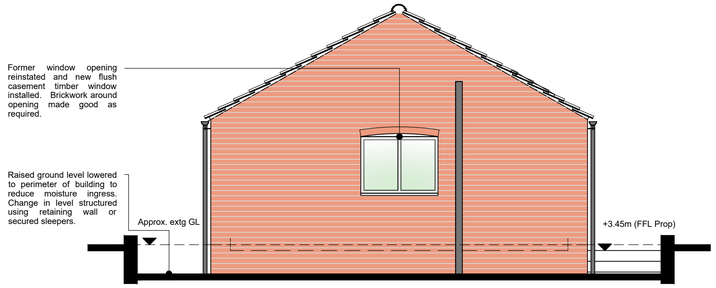


South Elevation as Proposed
Scale 1:50

SCALE 1 : 50 — 0m, 0.5m, 1m, 2m, 3m, 4m, 5m
SCALE 1 : 1 — 0m, 10mm, 20mm, 40mm, 60mm, 80mm, 100mm

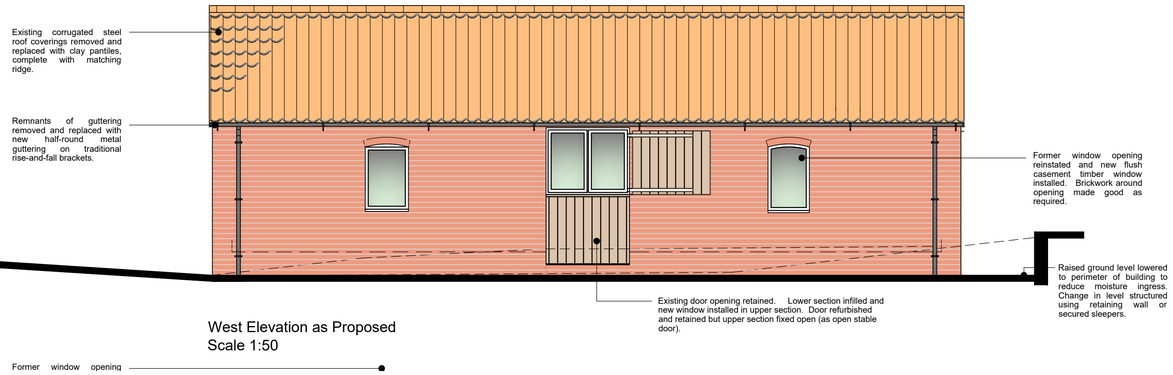

West Elevation as Proposed
Scale 1:50

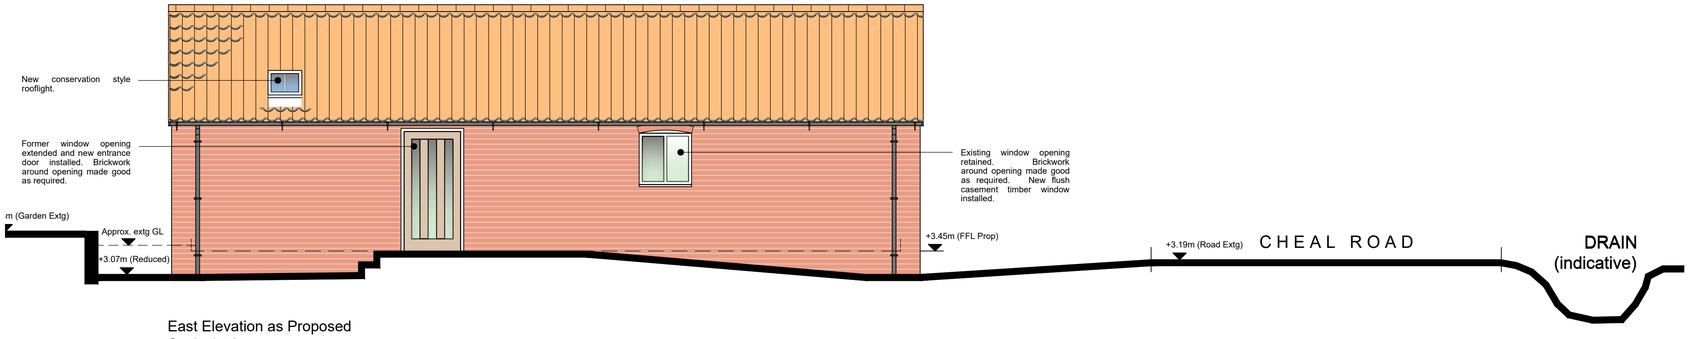

East Elevation as Proposed
Scale 1:50

Ref.	Date	Description	Initial
X	xx.xx.xx	Xxxxx	xxx

Oglesby & Limb Ltd
Chartered Architect
Suite 1, Market Chambers
12 Market Place, Spalding, Lincs
PE11 1SL
Tel: 01775 761196
e-mail: design@o-l-ltd.co.uk

Client:
Mr and Mrs Ward

Project:
Proposed conversion of barn to dwelling at
La Castagna, Cheal Road, Surfleet, Spalding, Lincolnshire, PE11 4BA

Drawing Title:
Elevations as proposed

PLANNING APPLICATION ISSUE

Date:	Scale:
07.04.26	as shown @ A1
Drawn by: ajo	Checked by: ap

Drawing Number:	Rev:
A1793-12	P1