

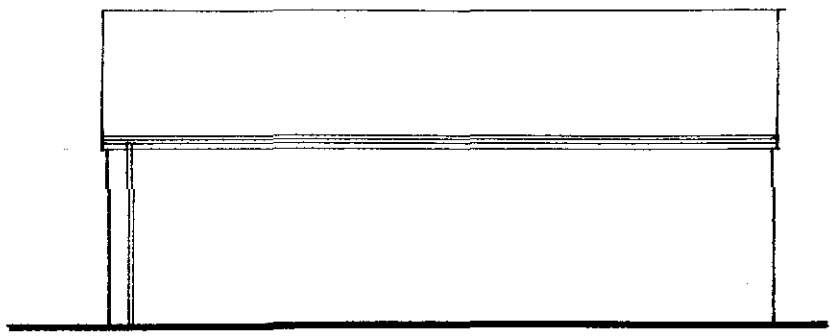



North

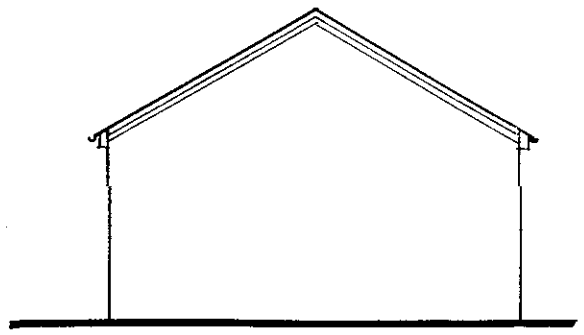


West

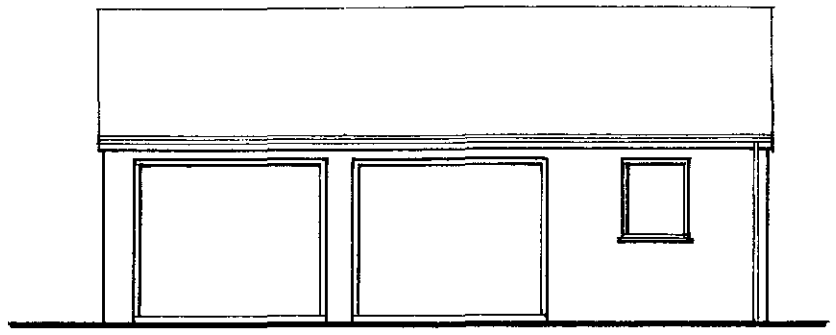

South

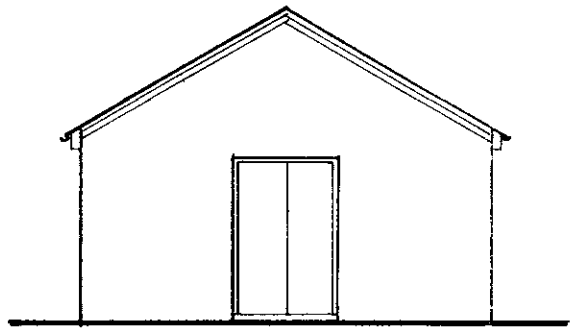


East

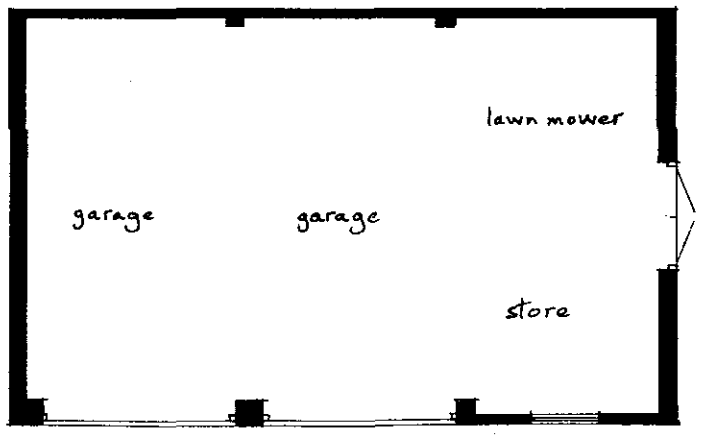

Plan.

SOUTH HOLLAND DC
HOUSING & PLANNING
23 SEP 1998
Ref: 0969/98

DETERMINED
PLAN

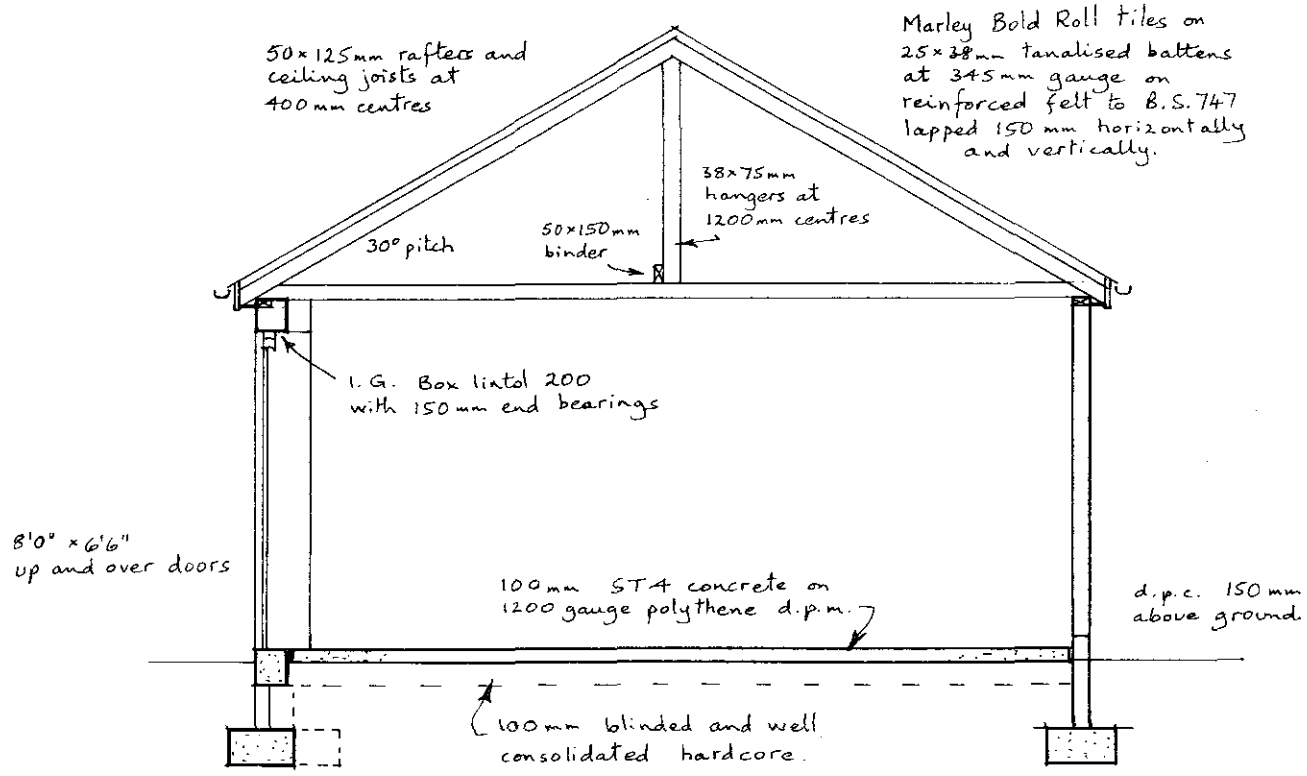


Cross Section scale 1:50

Garage Detail.


Brian Harding Construction Ltd.
SURFLEET RESERVOIR.

scale 1:100
drawing no. 980923


BUILDING DESIGN and PLANS
ALWYN ROFFE,
1, Green Lane,
SPALDING, Lincs. PE11 2YB
tel : 01775 - 723 680

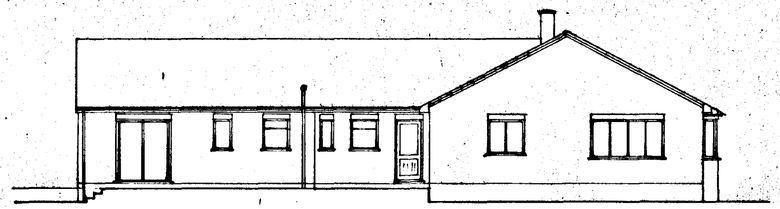

West

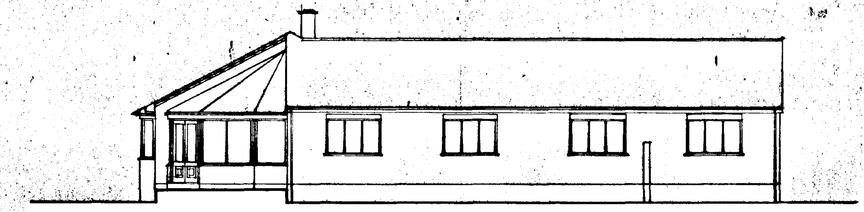


East

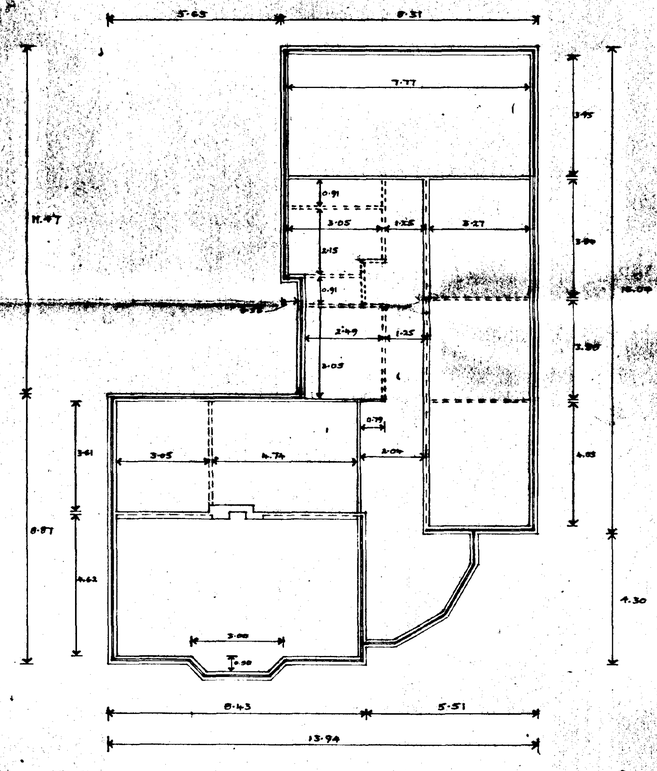


internal walls 100mm
cavity walls 270mm
solid walls 210mm
(supporting beam and block floor)


Setting Out.

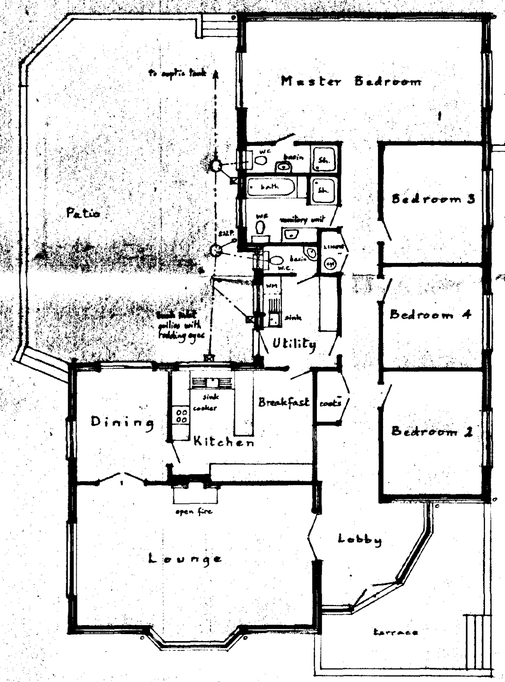

Floor Plan

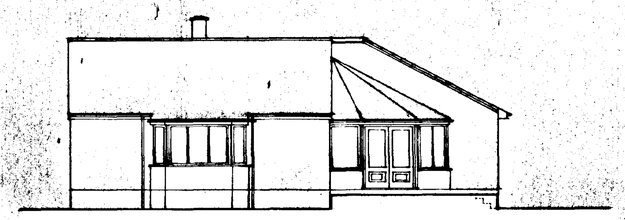

South

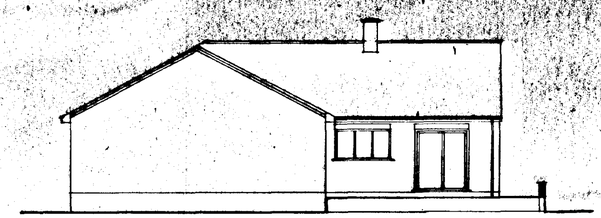

North

DETERMINED PLAN
SOUTH HOLLAND DC
HOUSING & PLANNING
23 SEP 1998
Ref. 0949/98

Brian Harding Construction Ltd.,

Bungalow and Garage,
SURFLEET RESERVOIR.

Written dimensions to be used in preference to scaled, and all measurements to be verified by checking on site.	Scale 1:100
Local Authority Ref. Planning	Drawing No. 980922
Building Regulations	Date Sept 1998

A. ROFFE
BUILDING DESIGN & PLANS
1, Green Lane,
SPALDING, Lincs. PE11 2YB
Tel: 01775-723 680 ©

SUMMITT

2141 4957