


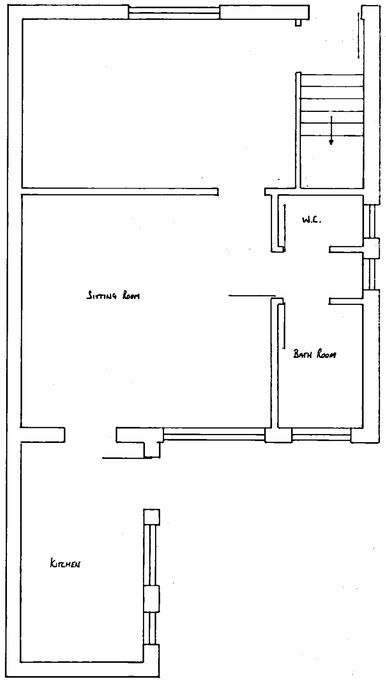


Existing Ground Floor Plan

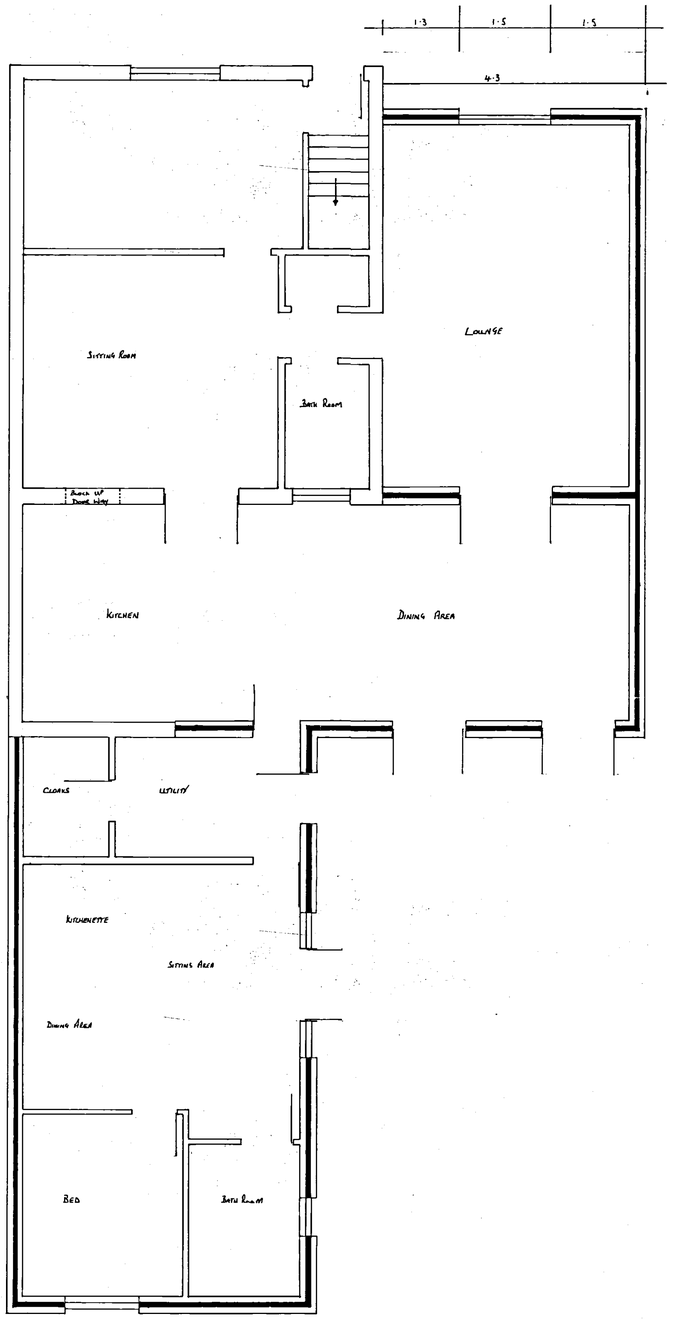


Proposed Ground Floor Plan

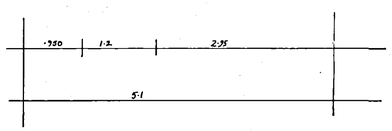

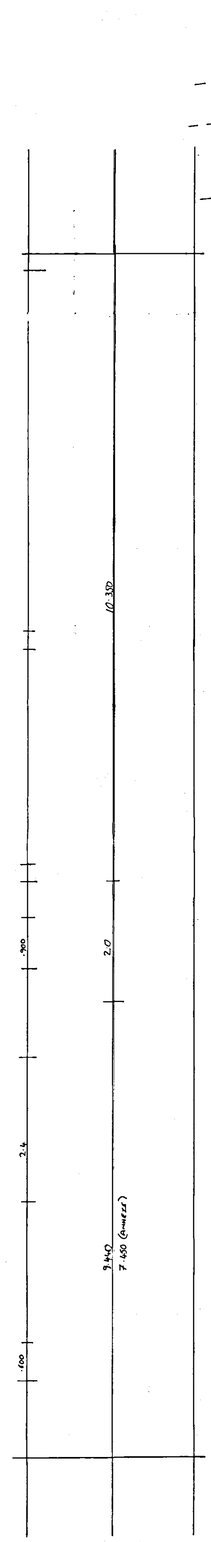

Site Plan 1:500

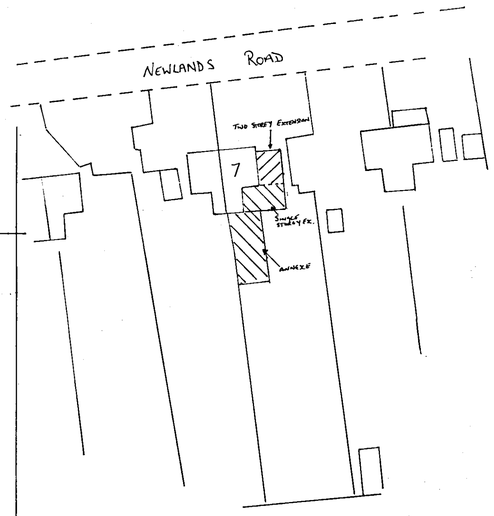

Wenman Building Design
10 Broadgate
Whaplode Drove
Spalding
Lincs. PE12 0TN.
01406 331072 0734 1718457.

Client:

Mr & Mrs Clarke
7 Newlands Road
Sulfleet Sea End
Spalding
Lincs.

Drawing No: Wen/1011.

Extensions: Two Storey Side Extension To Form Lounge & Bedroom with En-Suite.

Single Storey Rear Extension to form kitchen Dining Area.

Annexe attached to Rear, incorporating Cloak Room & Shared Utility.

Existing & Proposed Ground Floor Layout.
Site Plan

Scale 1:50 1:500

Notes:

DETERMINED PLAN

0967/05

RJ. July 2015.