

Do not scale directly from this drawing. All discrepancies are to be brought to the attention of the Practice.
The copyright to this drawing is owned by Trevor A Clay RIBA Ltd.




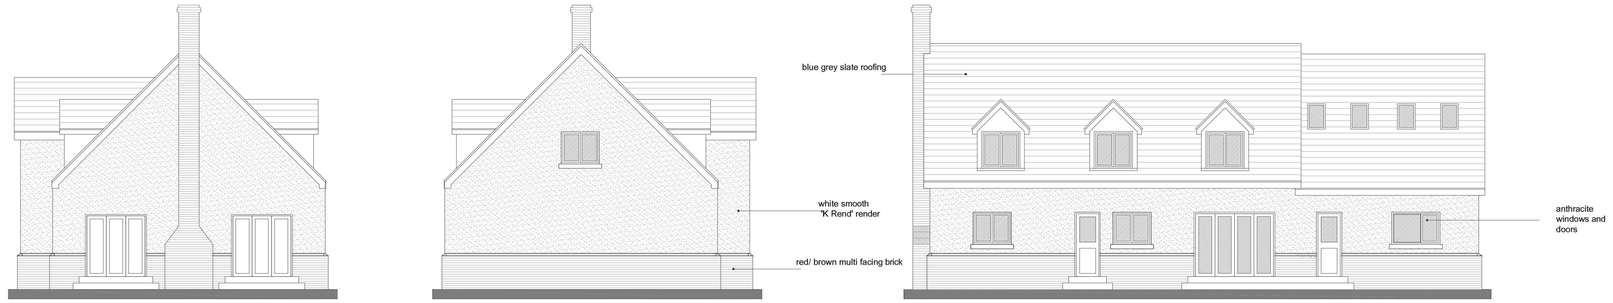

PROPOSED ELEVATIONS

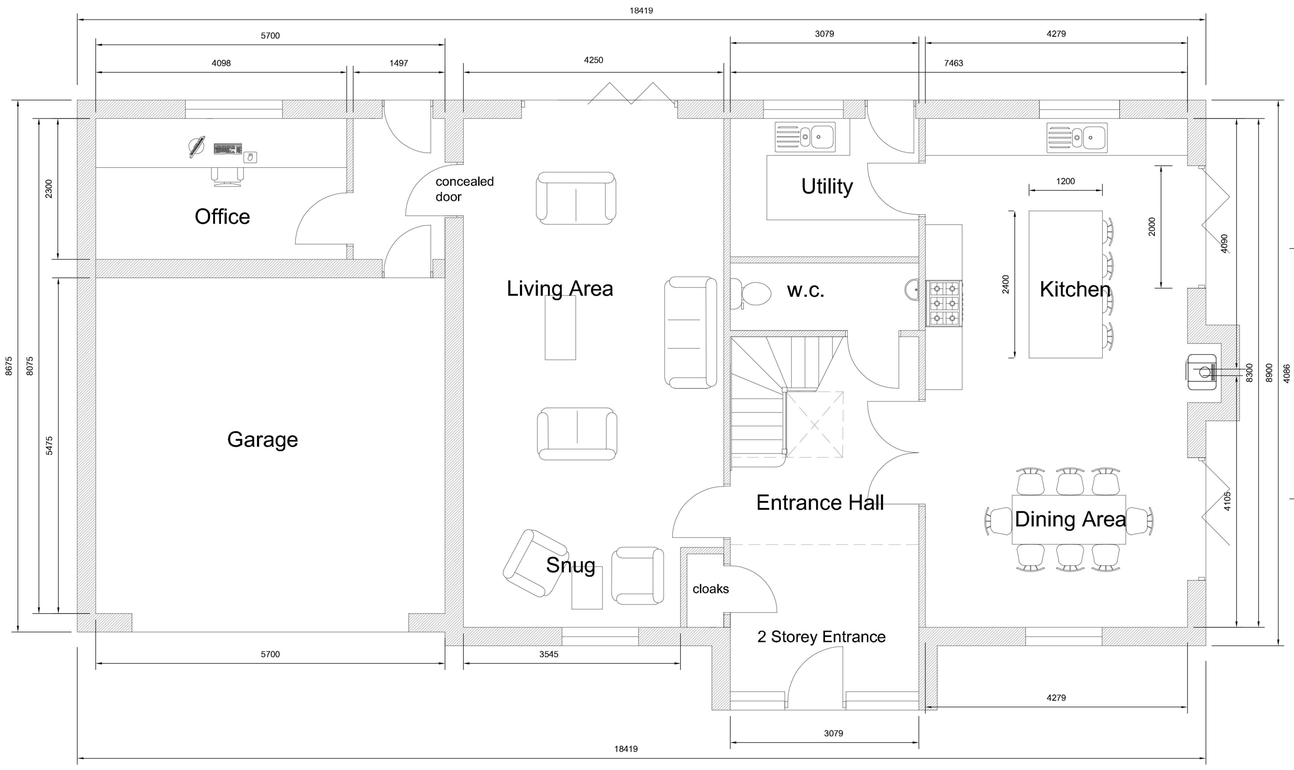

PROPOSED GROUND FLOOR PLAN

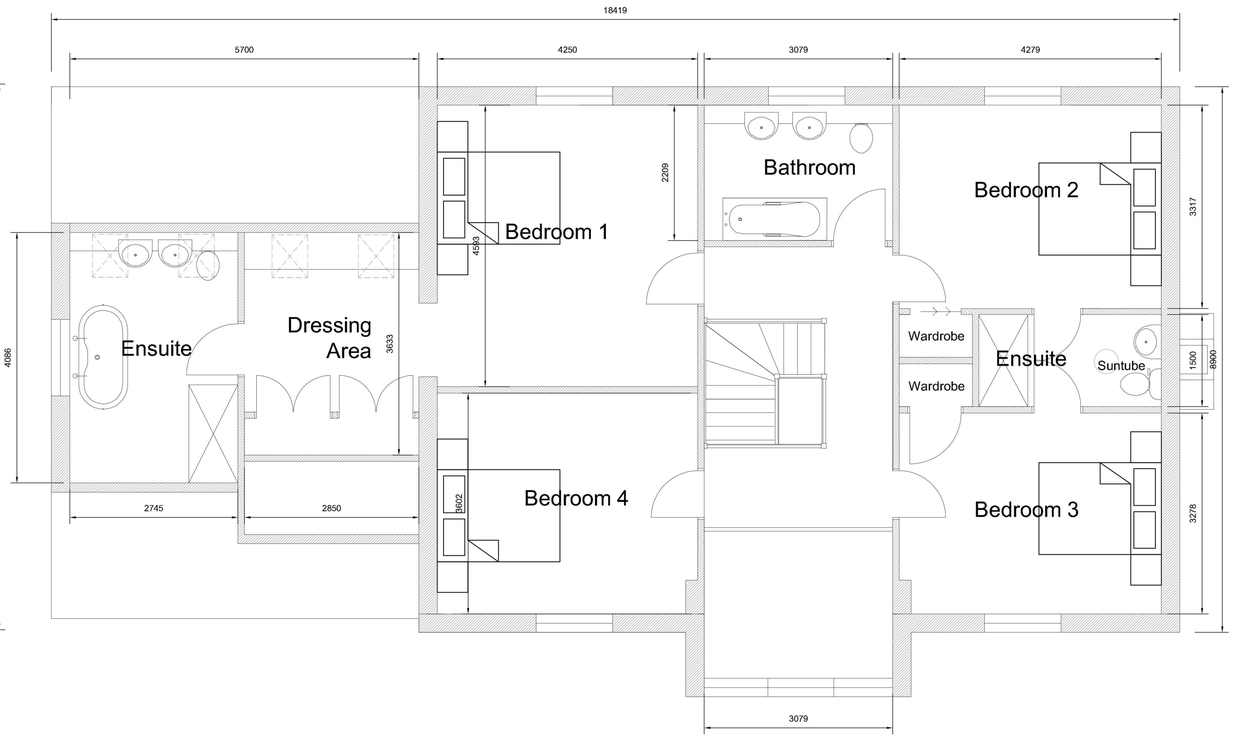

PROPOSED FIRST FLOOR PLAN

A	4/12/2020	AWM	Amendment to elevations to show new ridge height and FF level
Revision	Date	Drawn	Description

Client: Tawny Homes

Project: Proposed New Dwellings, Reservoir Road Surfleet Seas End

Drawing: Planning Plot 2

Scale: 1:50, 1:100, @ A1 Drawn: AWM Checked: TAC Date: 21/10/2020

Drawing No.: 20/568/PA/005A

Trevor A Clay RIBA Ltd, 14 Old Fendike Road, Weston Hills, Spalding, Lincs. PE126DD
01406 380027 07778 597975 trevor@tacarchitects.co.uk www.tacarchitects.co.uk