

Do not scale this drawing. Report any ambiguities to the architect immediately.

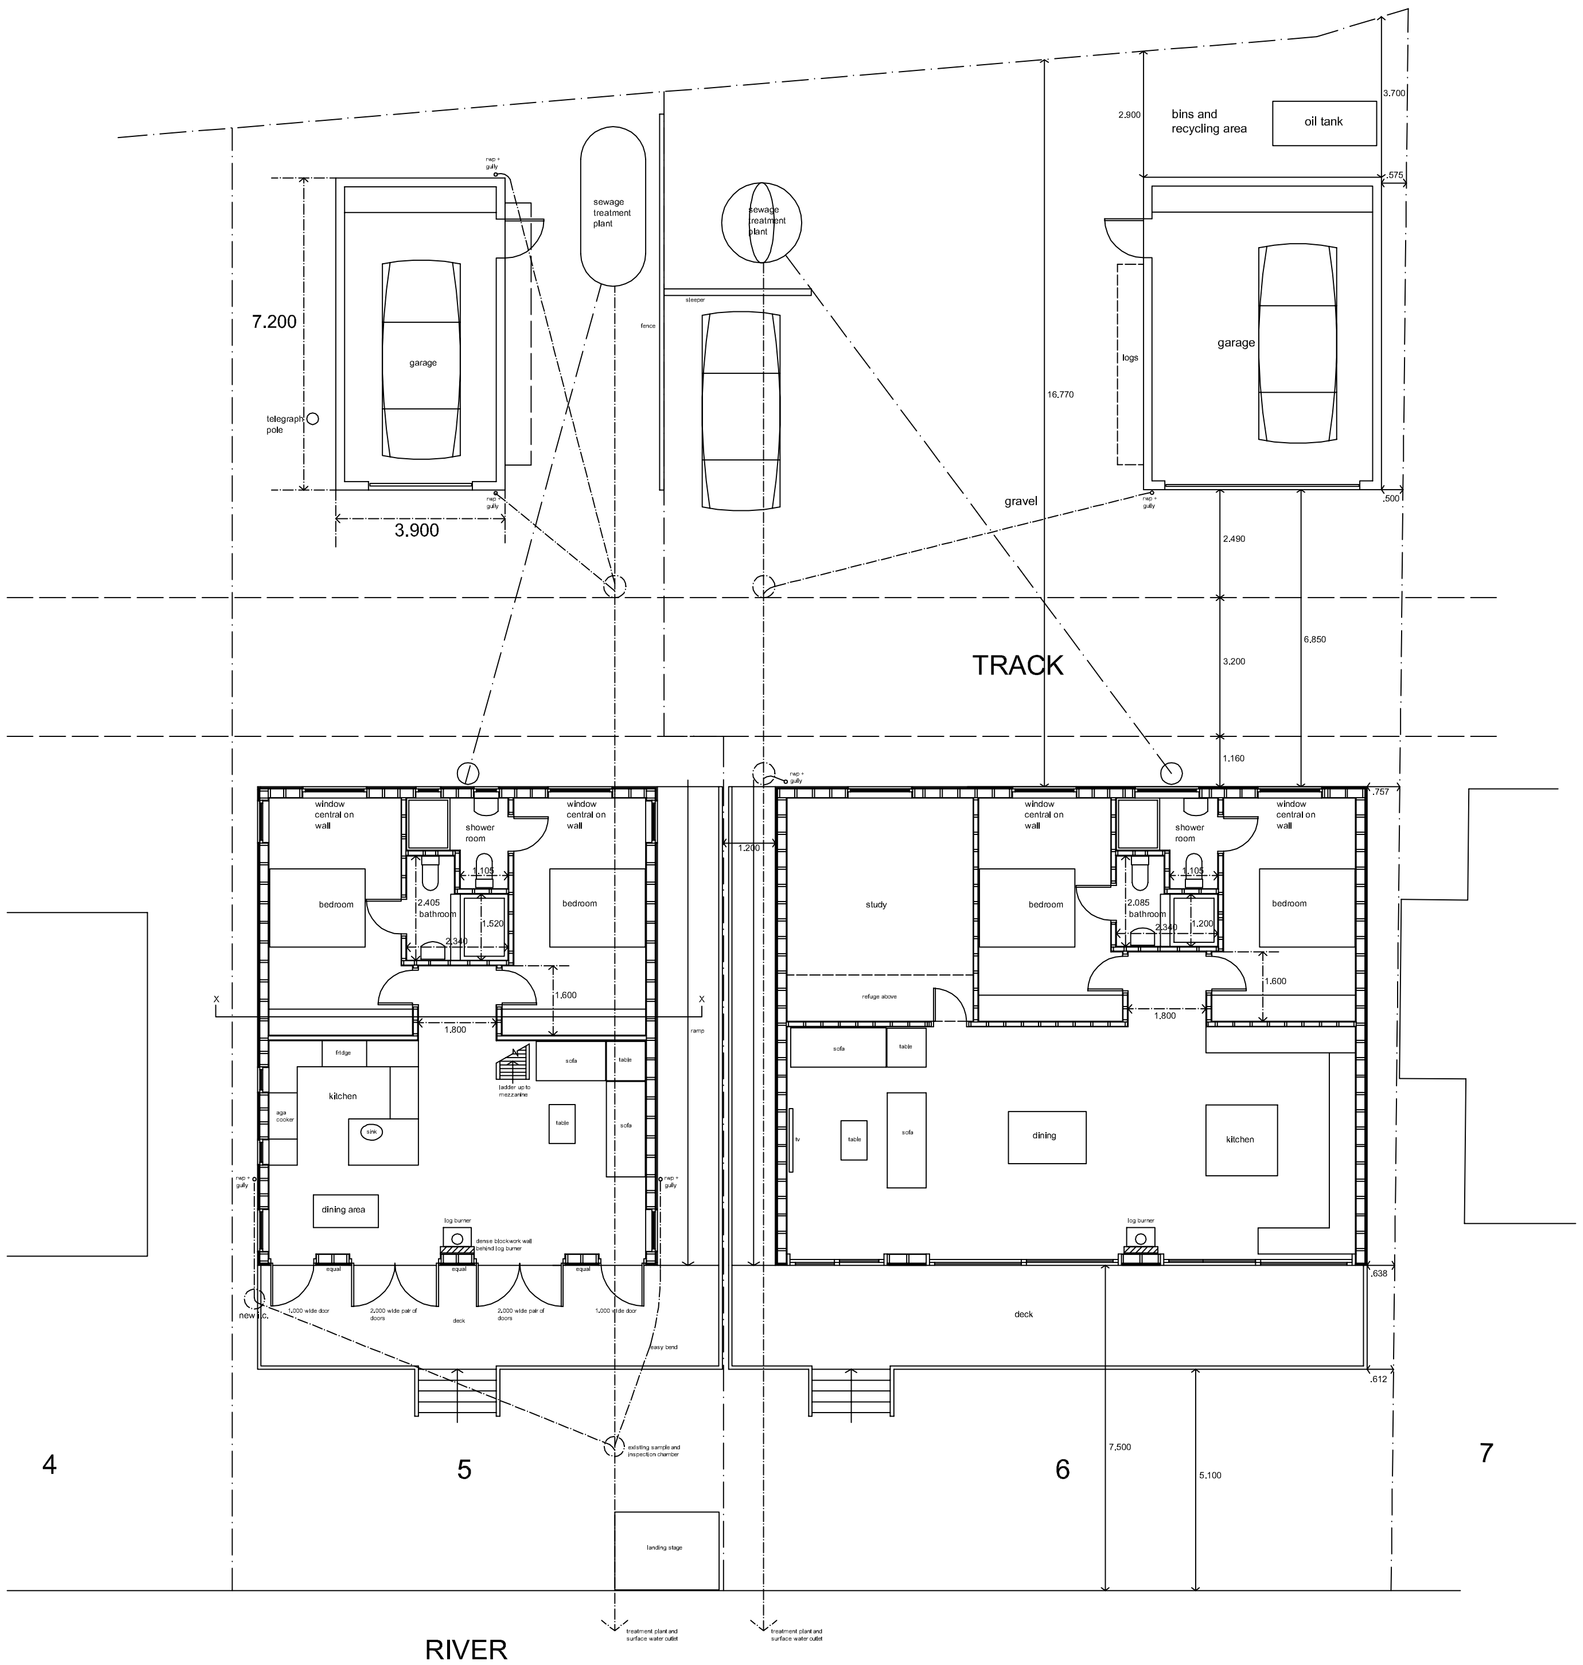

1:100 SITE LAYOUT


metres 0 1 2 3 4 5 6 7

N

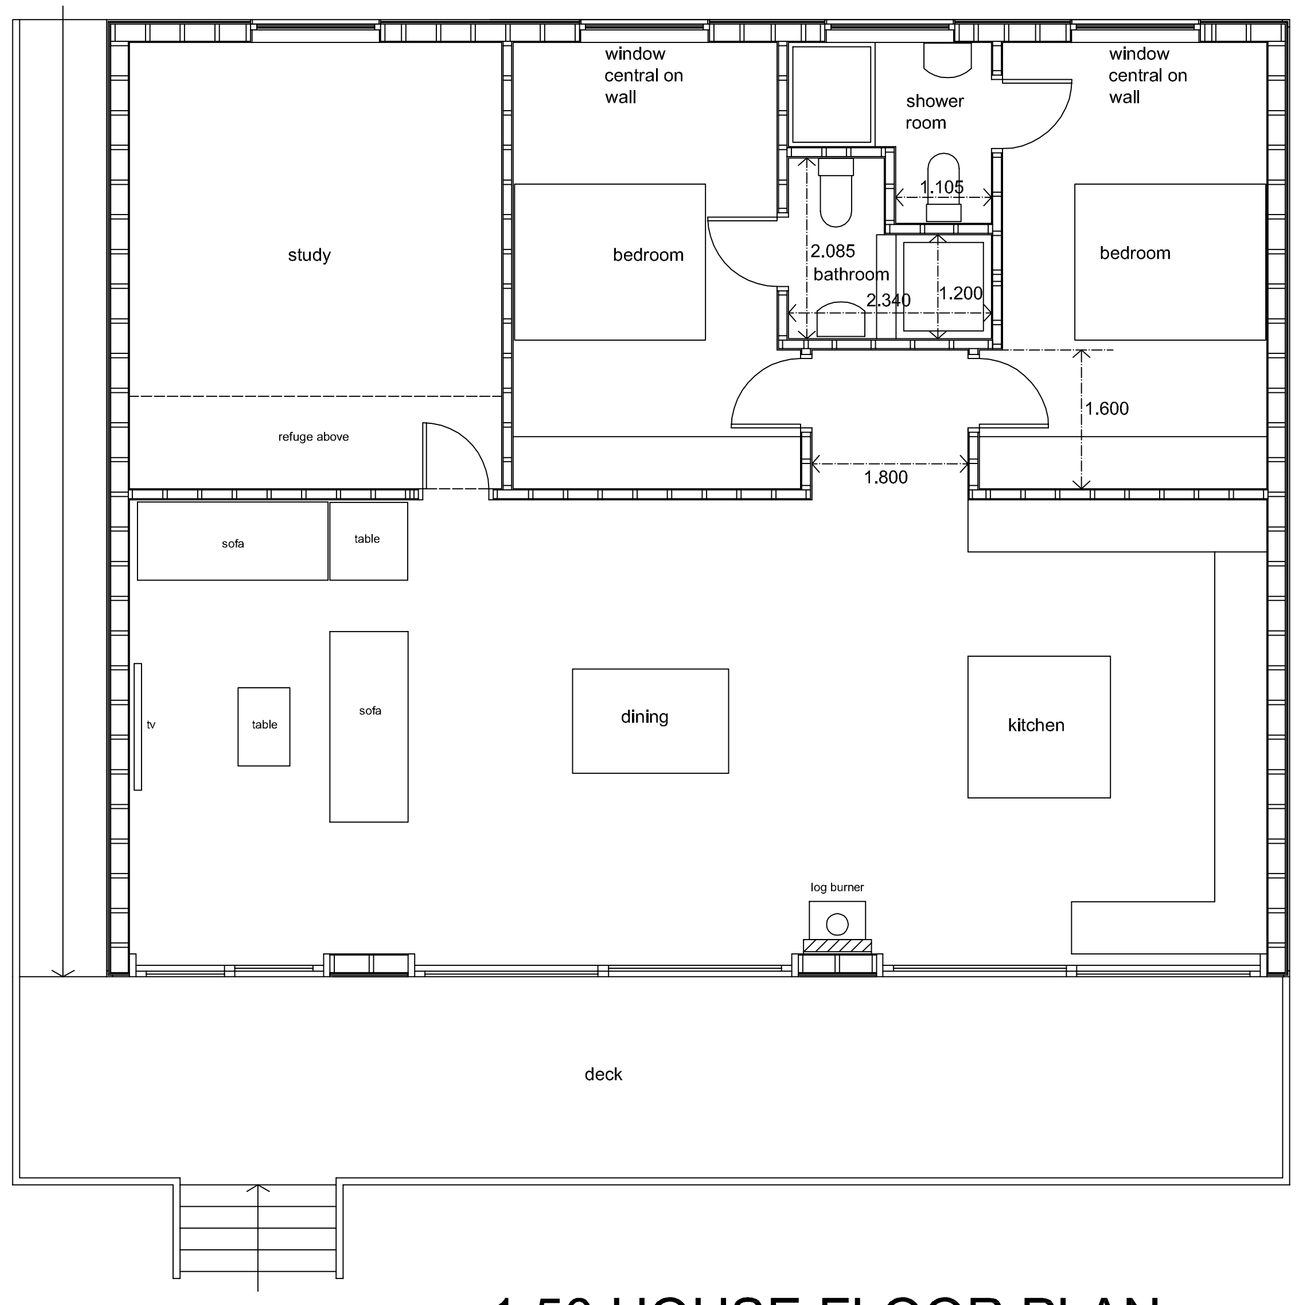

1:50 HOUSE FLOOR PLAN

metres 0 1 2 3 4 5 6 7

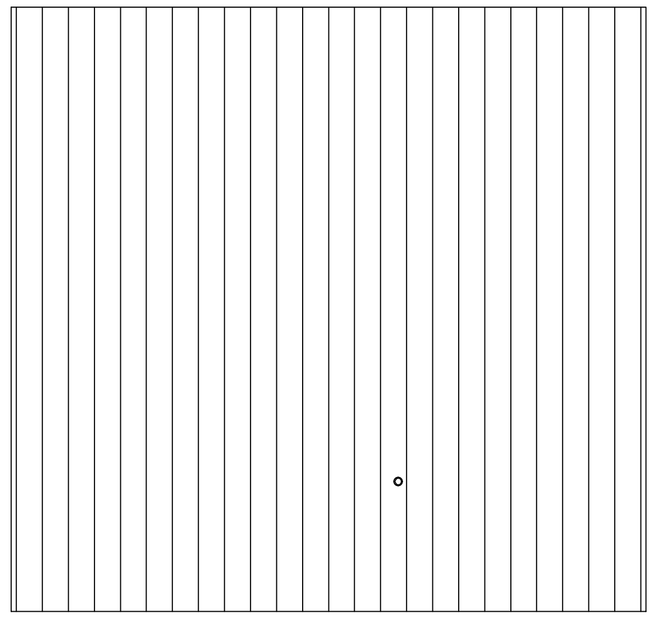

1:100 ROOF PLAN

metres 0 1 2 3 4 5 6 7

A 4 November 2019 Dimensions added to site plan: roof plan added.

Revisions

JEFF SOWERBY ARCHITECT
290 Albert Road, Sheffield S8 9RD website: www.jeffsowerbyarchitect.com
e-mail: jeff@jeffsowerbyarchitect.com telephone/fax: 0114 327 9036

Client: CHRIS DOUGLAS

Job title: PROPOSED NEW HOUSE AND GARAGE AT 6 THE RESERVOIR, SURFLEET SEAS END

Drawing title: HOUSE PLAN AND SITE LAYOUT AS PROPOSED

Scale	Drawing no.	Revision	Date
1:100 +1:50	SSE01	A	14.09.2019