

Site:
149 Stockhouse Lane
Surfleet
Spalding
Lincs
PE11 4AT

Scale 1:100

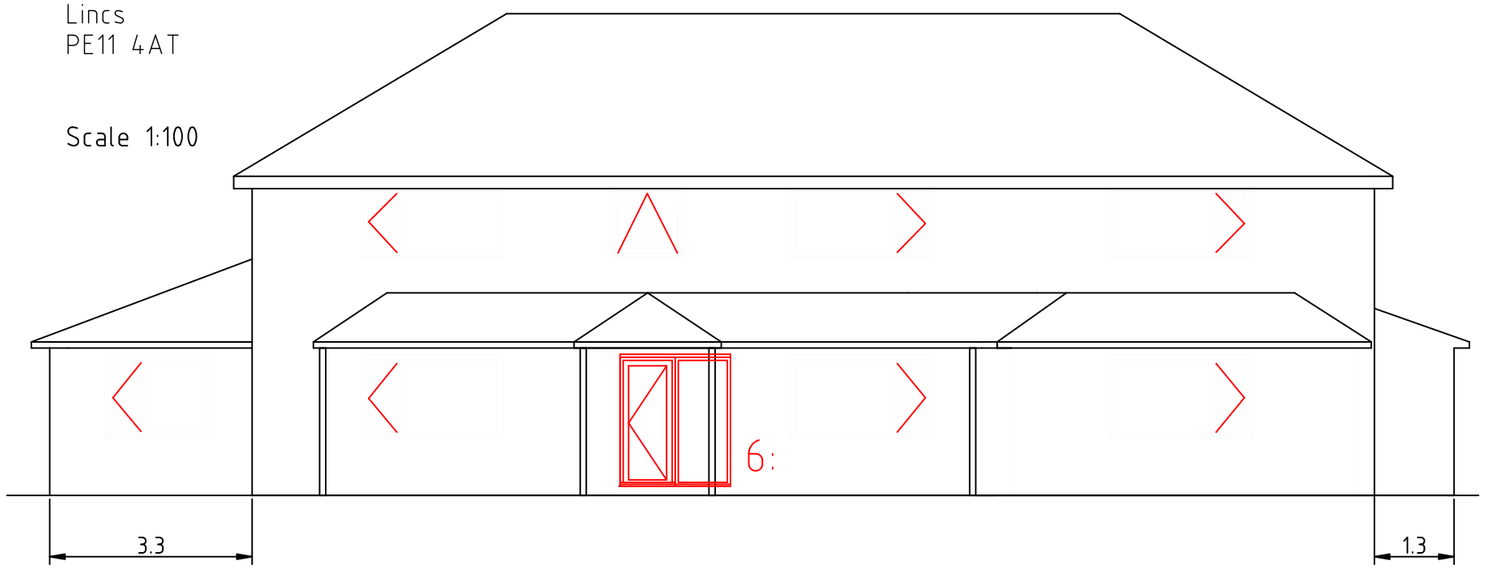

Front Elevation from road

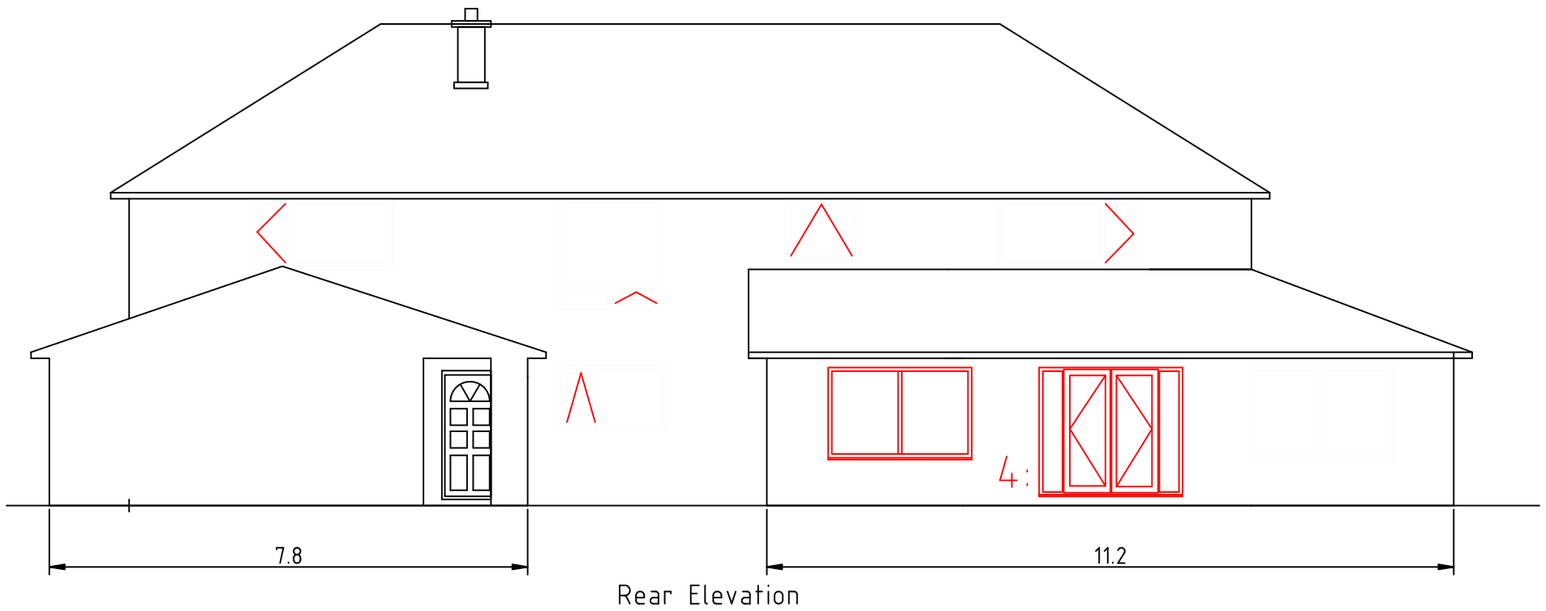

Rear Elevation

4: Conservatory rear. Swap position of door and window.
6: Front Door. Front door position corrected

AmendedElevationFrontRear-006
DrwNo 2201