

COPYRIGHT
Origin Design Studio has prepared and issued this document to the named client and associated professionals related to this project. Origin Design Studio retains ownership. We do not give permission for reproduction and editing without consultation and our approval.


GENERAL NOTES
This drawing is to be read in conjunction with all relevant Engineers, Architect's and specialists' drawings. Do not scale from this or any other Origin Design Studio drawing. All dimensions to be checked on site prior to construction or fabrication. Changes to specification are to contractors risk. All changes should be brought to the attention of the client/Building Control for approval. Please report any errors immediately.

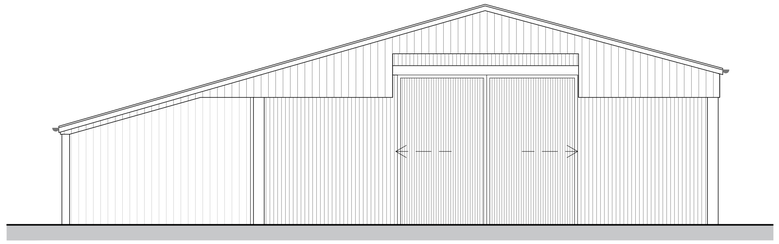


EXISTING NORTH ELEVATION
1 : 100

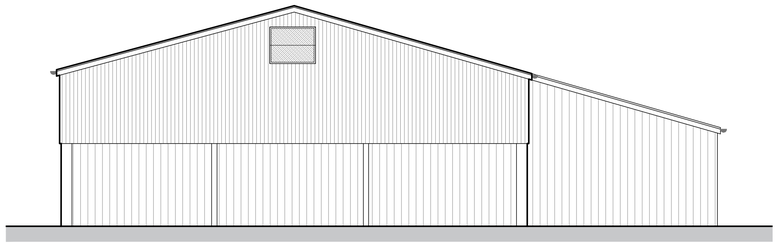

EXISTING SOUTH ELEVATION
1 : 100

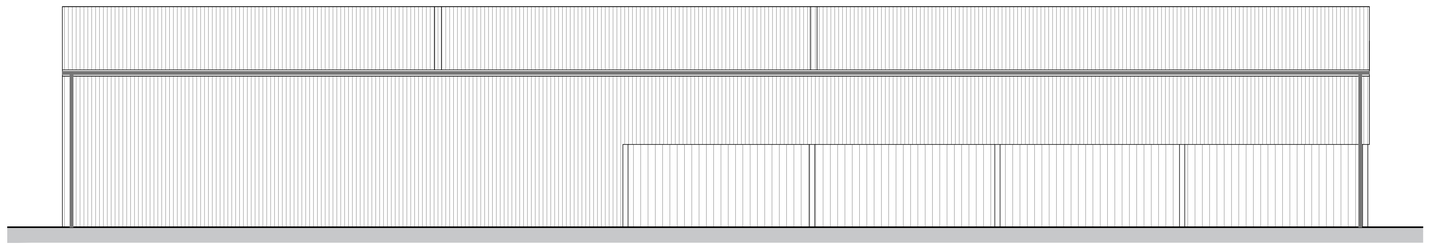

EXISTING WEST ELEVATION
1 : 100

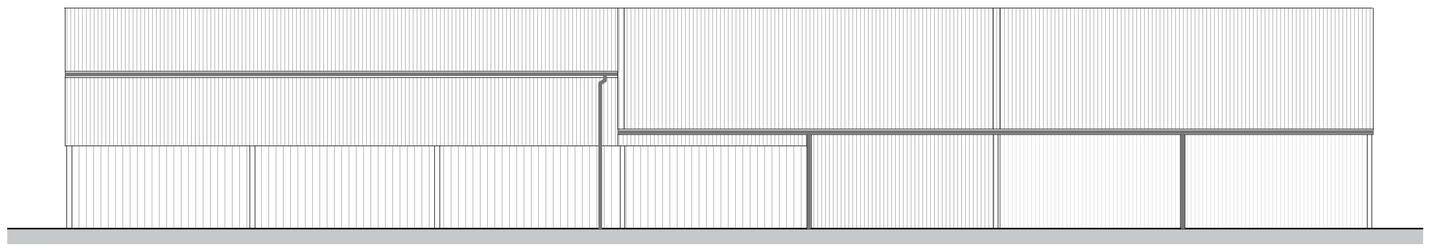

EXISTING EAST ELEVATION
1 : 100

0 5 10

Rev.	Description	Date	Checked / Rev. by
A01	Issued to the Client, Consultants and LPA.	25/10/2023	MJO / KK

Client
Executer of D W Machin Deceased

Project Title
Barn Conversion

Site Details
Pells Yard, Coney Garth Farm
Surfleet
PE11 4DS

Title
Existing Elevations

Drawing Number
J2018-PL-11

Print Size
A1

origin design studio
Origin Design Studio Ltd
Brunel House,
Deepdale Enterprise Park, Nettleham
Lincoln LN2 2LL

T. 01522 405100
E. info@origindesignstudio.co.uk
www.origindesignstudio.co.uk

RIBA Chartered Practice