DO NOT SCALE THIS DRAWING. THE CONTRACTOR IS DEEMED TO HAVE CHECKED ALL DIMENSIONS ON SITE AND REPORT ANY DISCREPANCIES TO OGLESBY & LIMB LTD.
THE CONTENTS OF THIS DRAWING ARE COVERED BY COPYRIGHT AND REMAIN THE PROPERTY OF OGLESBY & LIMB LTD. WRITTEN APPROVAL MUST BE OBTAINED FROM OGLESBY & LIMB LTD PRIOR TO DUPLICATION OR REPRODUCTION OF THIS DRAWING OR ITS CONTENTS.
ANY DIMENSIONS NOT SHOWN ARE TO BE CHECKED AND AGREED WITH OGLESBY & LIMB LTD.



Station Road View of House




Boundary View of House




Riverside View of House



Entrance Canopy Boarding (general)

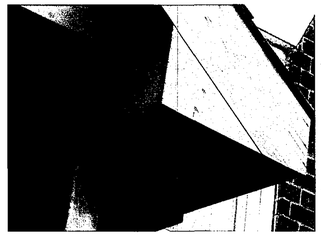

Entrance Canopy Boarding (detail)

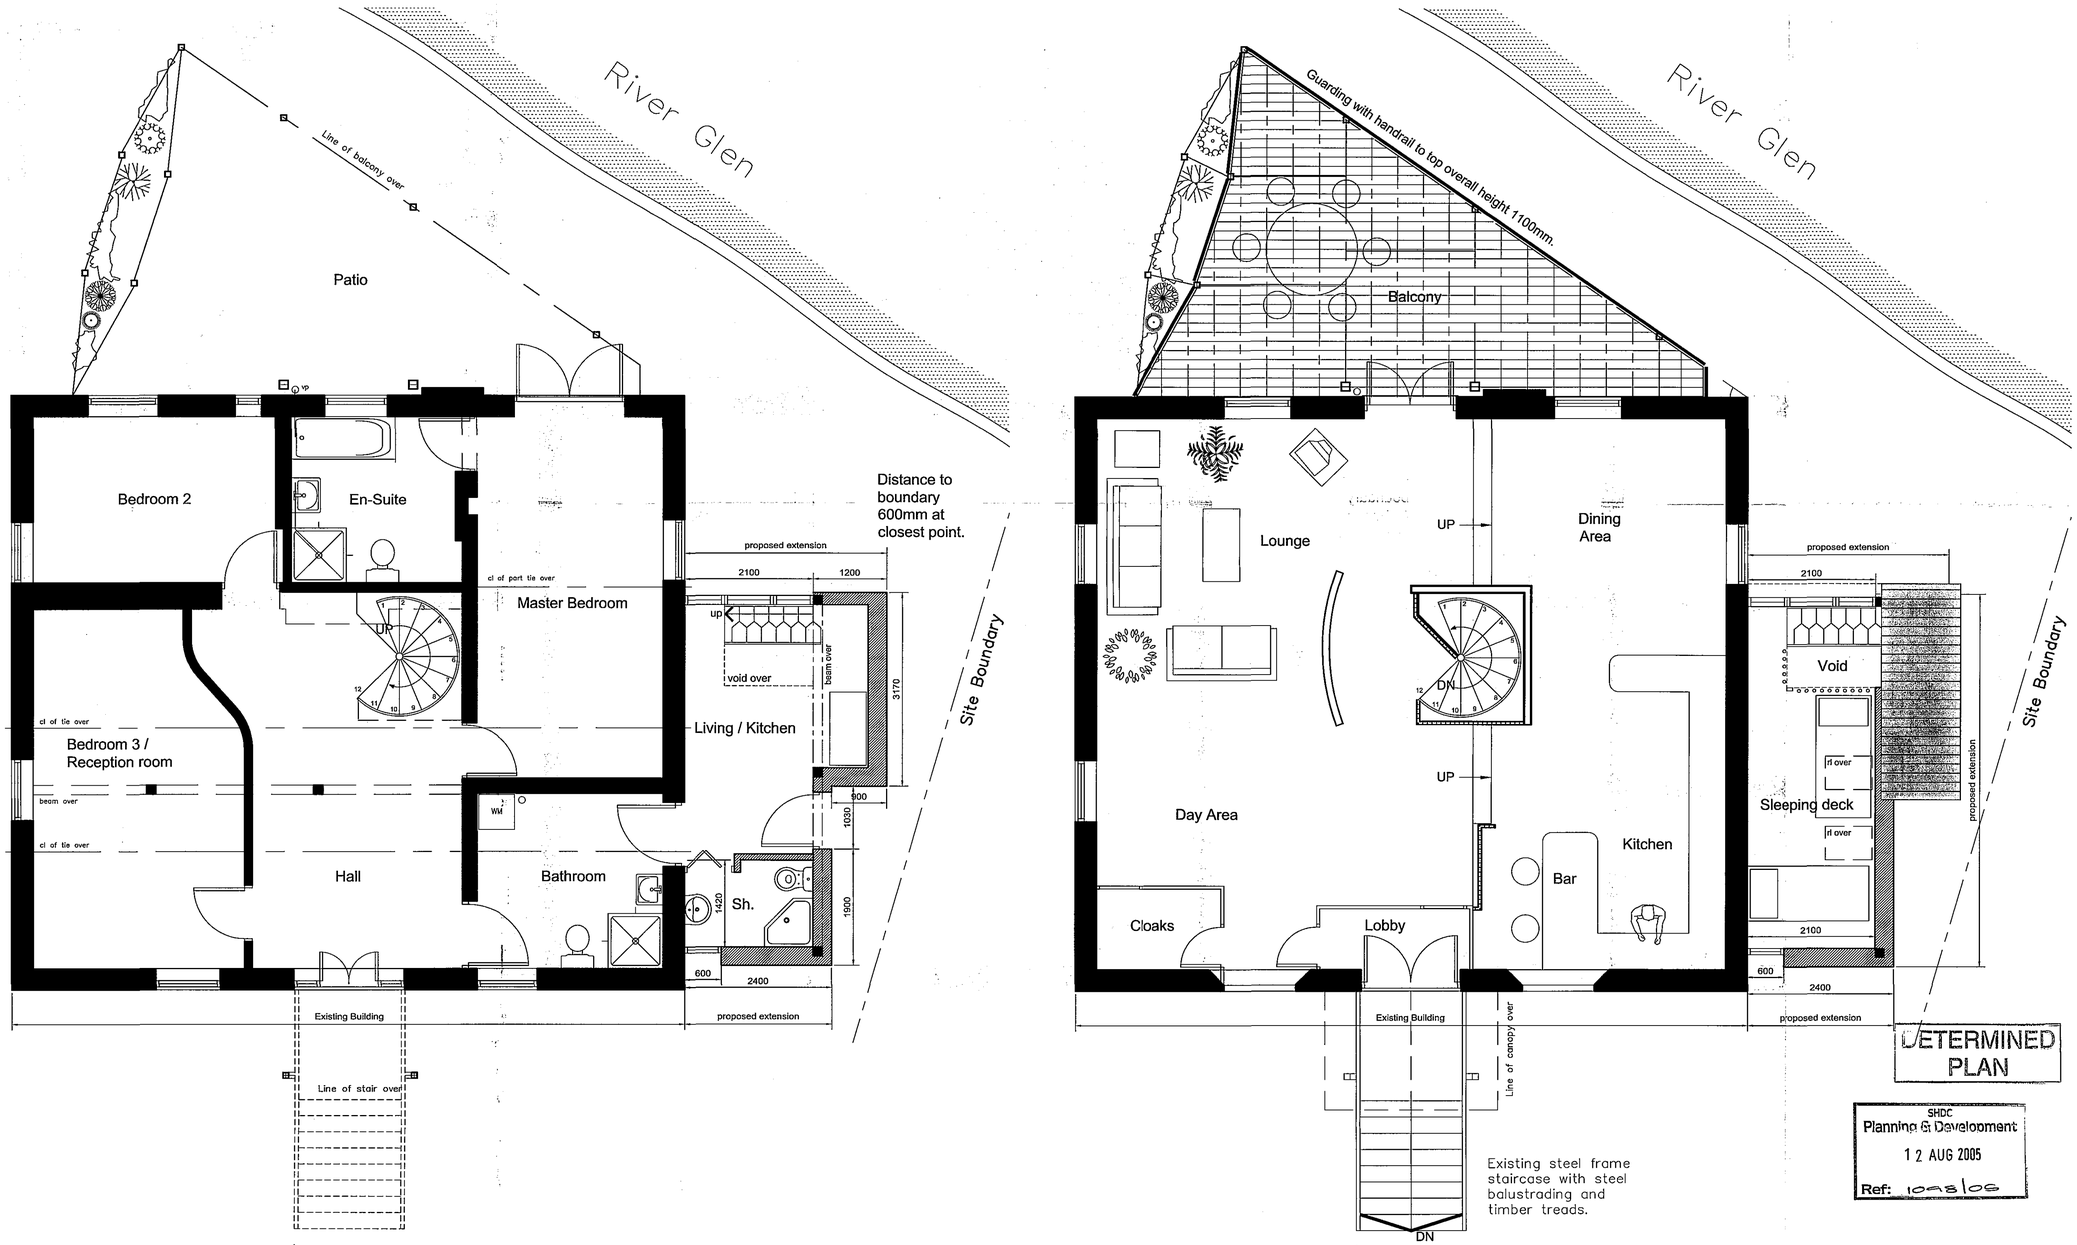

Plan at Ground Floor Level
Scale 1:50

Existing steel frame staircase with steel balustrading and timber treads.

Plan at Upper Deck Level
Scale 1:50

DETERMINED PLAN

SHDC
Planning & Development
12 AUG 2005
Ref: 1049/05

Revisions		
A	11.08.05	Extension set back from front elevation to SHDC Planners requirements. AJO

Oglesby & Limb Ltd
Chartered Architects and Building Surveyors
67 London Road
Newark, Notts
NG24 1RZ
Tel: 01636 702030
Fax: 01636 703740
e-mail: design@o-l-ltd.co.uk

Client:
Mr J Bowser

Project:
Extension to dwelling
Former Methodist Church
Station Road, Surfleet

Drawing Title:
Floor Plans as Proposed
&
Photographs of Existing House
PLANNING APPLICATION ISSUE

Date:	Scale:
JULY 2005	1:50
Drawn by: AJO	Checked by: DAL

Drawing Number:	Rev:
A0440- 01	A