

DRG. No.
2104 / 01


This drawing is copyright and may not be reproduced in any form, or used for any purpose other than that for which it is issued without written permission. This drawing should not be scaled and site dimensions must be checked before work commences.

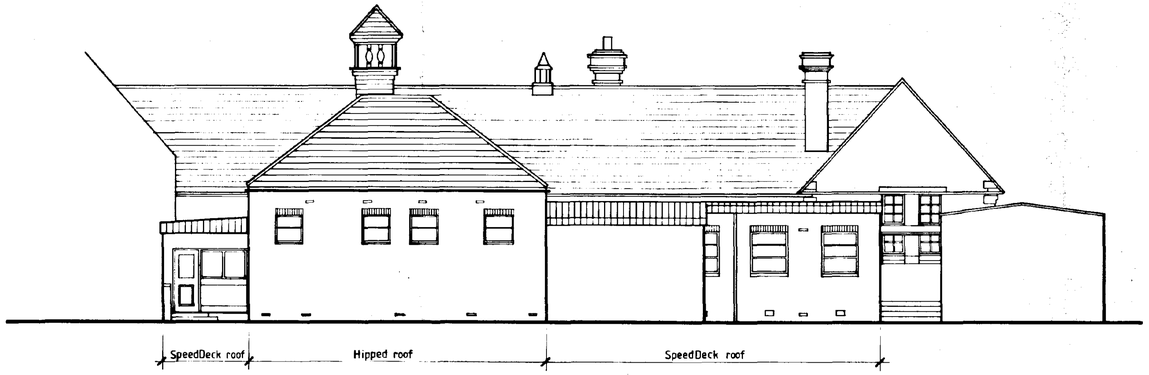


NORTH ELEVATION

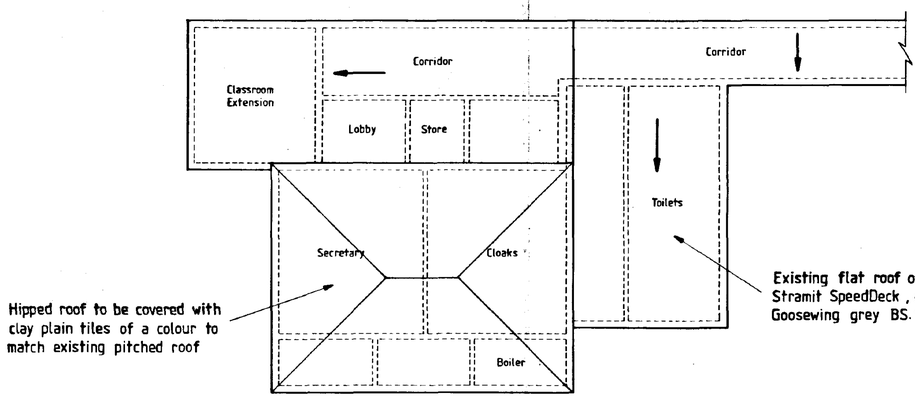


ROOF PLAN

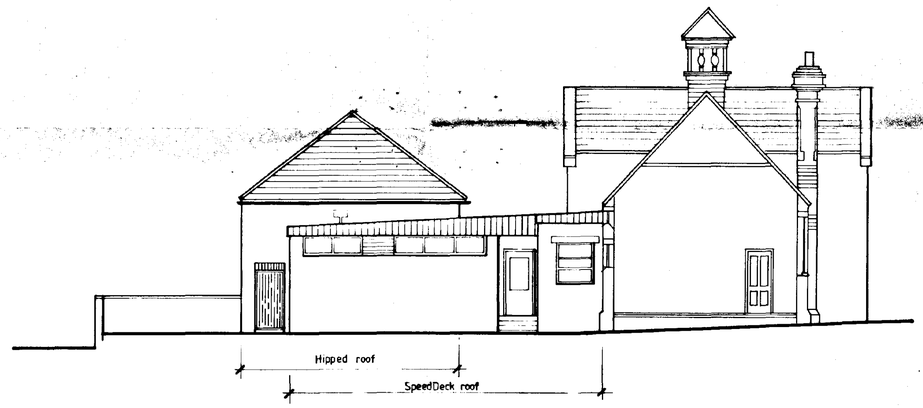

WEST ELEVATION

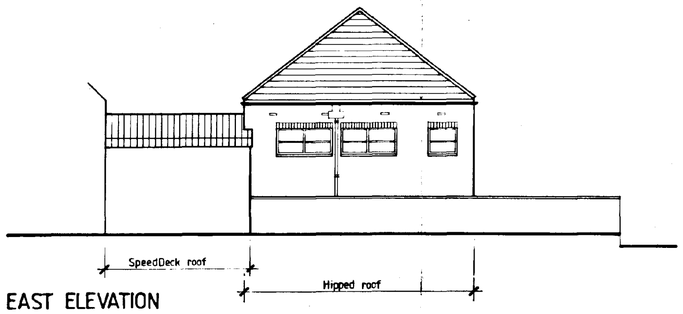

EAST ELEVATION

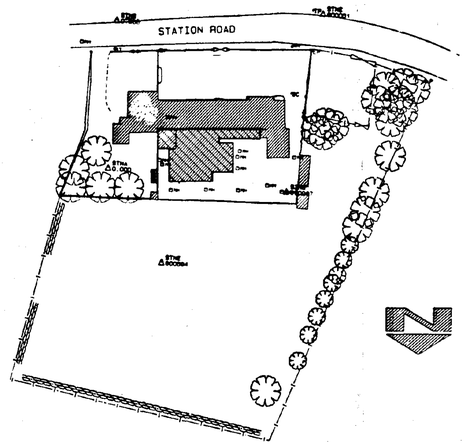

LOCATION PLAN
Scale 1:500

L.C.C.
- 8 NOV 1994
HIGHWAYS & PLANNING DEPARTMENT

DETERMINED PLAN

rev.		date

PROJECT
SURFLEET SEAS END
COUNTY PRIMARY SCHOOL

DRG. TITLE
PROPOSED RE-ROOFING OF EXISTING FLAT ROOF

DRAWN gkf	DRG. No. 2104 / 01
CHECKED	
DATE 28·10·94	SCALE 1: 100

SHEARD PARTNERSHIP
STRUCTURAL, CIVIL AND ARCHITECTURAL CONSULTANTS
21 HIGH STREET
MARKET DEEPING
PETERBOROUGH PE6 8ED
TEL: (0778)348042
FAX: (0778)346770

SUMMIT
4037 792T