


NOTES:-

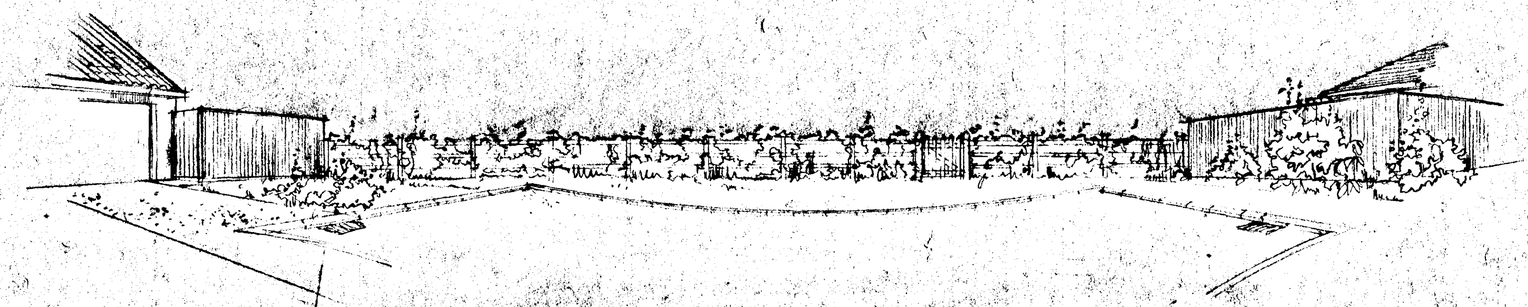

looking east from turning head

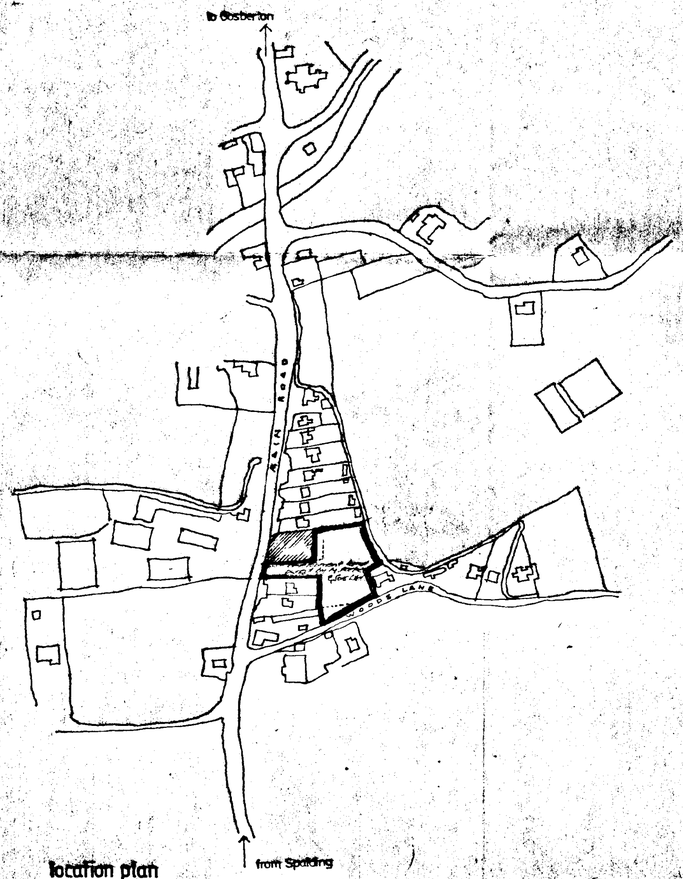

location plan

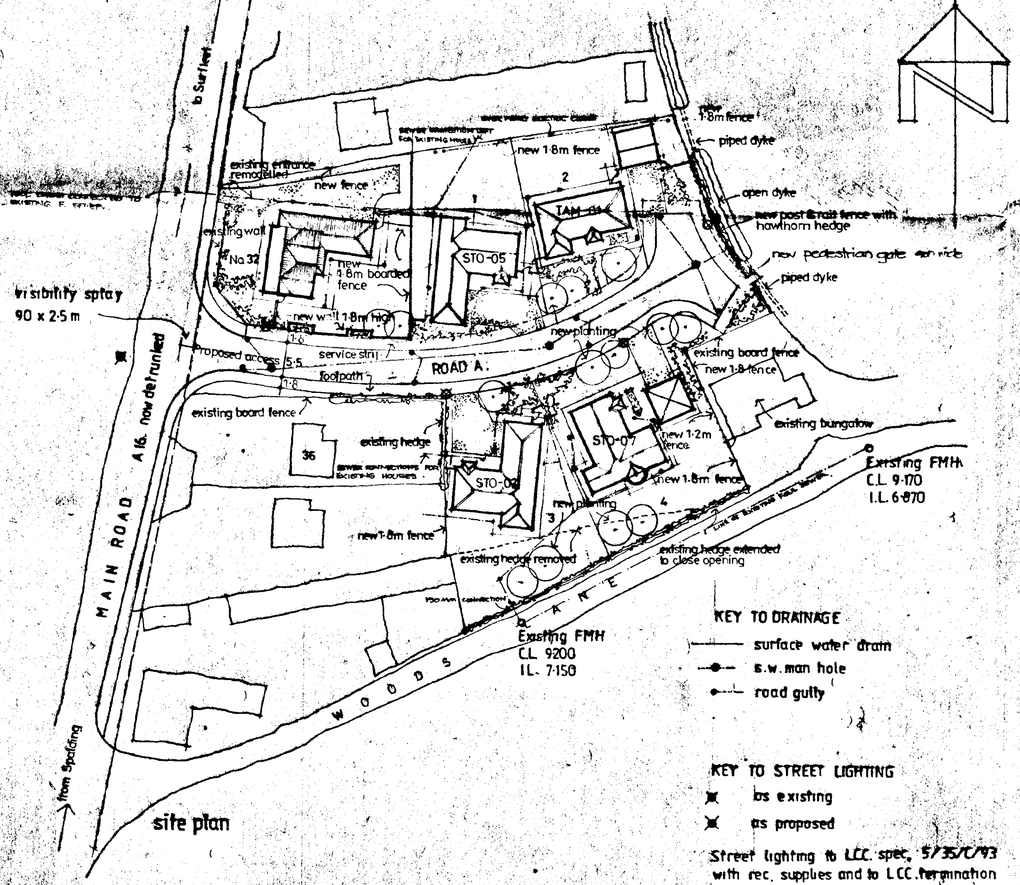

site plan

KEY TO DRAINAGE

- surface water drain
- s.w. man hole
- road gully

KEY TO STREET LIGHTING

- ⊠ as existing
- ⊠ as proposed

Street lighting to LCC. spec. S/35/C/93 with rec. supplies and to LCC. termination Type A. (SD/14/4A)

ONE WAY WORKINGS AND ANY NECESSARY SIGNING TO BE AGREED ON SITE WITH THE DIVISIONAL SURVEYOR.

FINAL CROSSINGS WITH TACTILE PAVING TO BE PROVIDED AT NOMINATED TANGENT POINTS BY MAIN RD.

REVISIONS:-

A	22 - 10 - 97	ADDITIONAL PLOTS TO 69 TO 82 AND FOUL DRAINS.
B	24 - 10 - 97	ADDITIONAL PLOTS TO 69 TO 82 AND FOUL DRAINS.
C	14 OCT 97	DRAINAGE & STREET LIGHTS AMENDED
D	28 OCT 97	STREET LIGHTS ADDED, PROPOSED
E	4 NOV 97	BOUNDARIES TO NO 32 REVISED. E BOUNDARY TO SITE, AMENDED & SURFACE WATER REVISED.
G	10 NOV 97	SPEC NOTE, NO STREET LIGHTING ADDED.
H	11 DEC. 97	FOUL DRAINAGE ADDED TO PLOTS 6 & 4
K	18 MAR 1998	FENCE, GATE & HEDGES ADDED TO S. BOUNDARY.
L	20 MAR 1998	KERB TO DRIVE IN PLOT 1 CHANGED TO MPD
	NOV '98	PEDESTRIAN GATE TO EASTERN BOUNDARY

SOUTH ... DC
HOUSING & PLANNING
11 NOV 1998
Ref: U19/98

DETERMINED PLAN

M. PARKER & SONS LIMITED

BUILDERS & CONTRACTORS

ST. JOHNS RD - SPALDING - LINCS PE11 1JX
FAX. 01775 762171 ☎ 01775 724777

E. SAUNDERS. R.I.B.A. COMPANY ARCHITECT

HOUSING DEVELOPMENT
OFF THE
MAIN RD. (A16) SURFLEET.
SPALDING.

SITE LAYOUT & LOCATION PLAN

SCALES. 1/500, 1/2500
DRG. NO. SUR-01 DATE JULY '97