
Est. 1770

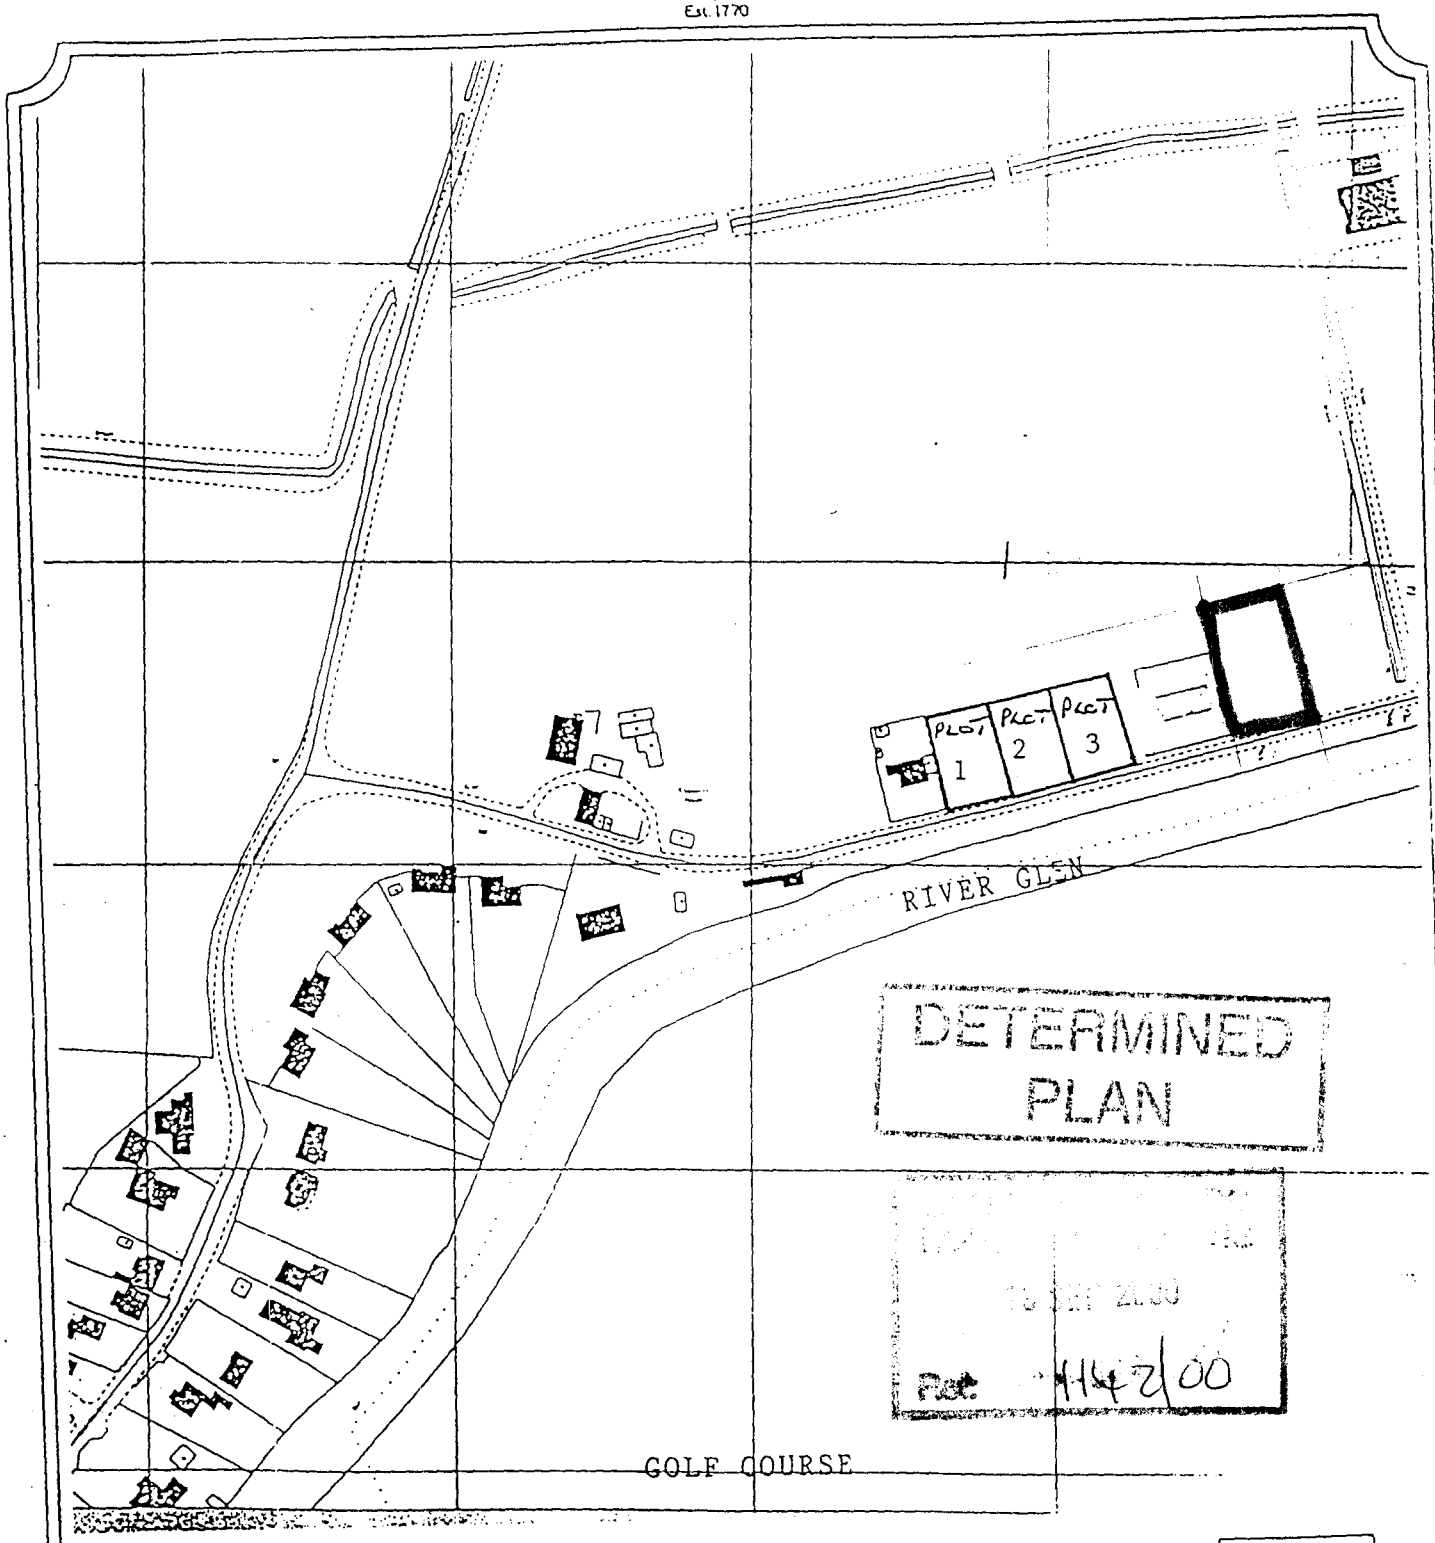

DETERMINED PLAN

Ref: 1142/00

LONGSTAFF

TITLE: BUILDING PLOTS
RESERVOIR ROAD

OUR REF: JJA/ D.P.

DATE: AUGUST 1996


N

This plan is provided for identification purposes only and although based on the Ordnance Survey, its accuracy is not guaranteed. It is reproduced from the Ordnance Survey Map with the permission of the Controller of H.M. Stationery Office.


Licence No.: ES 759066



SOUTH

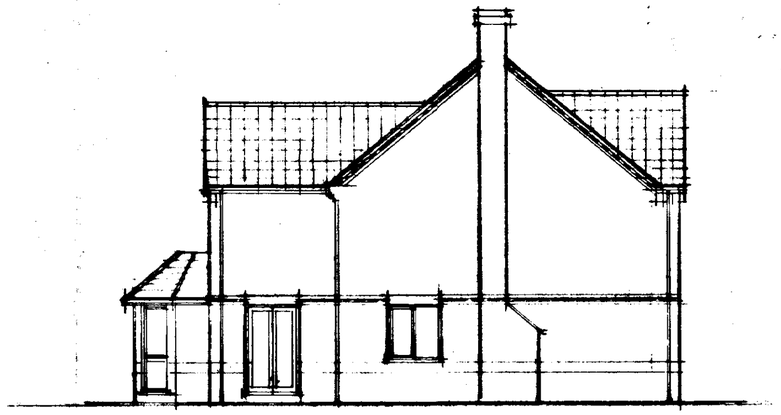


WEST

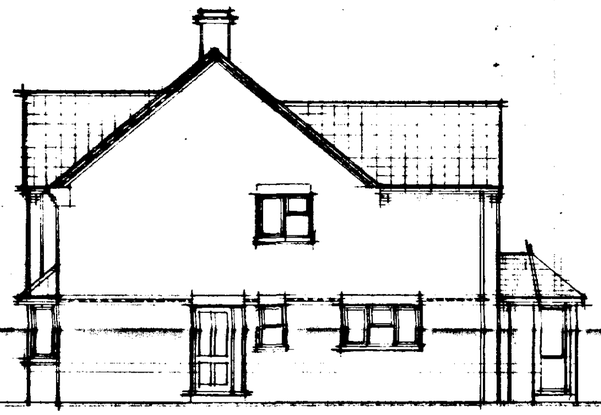


EAST



NORTH

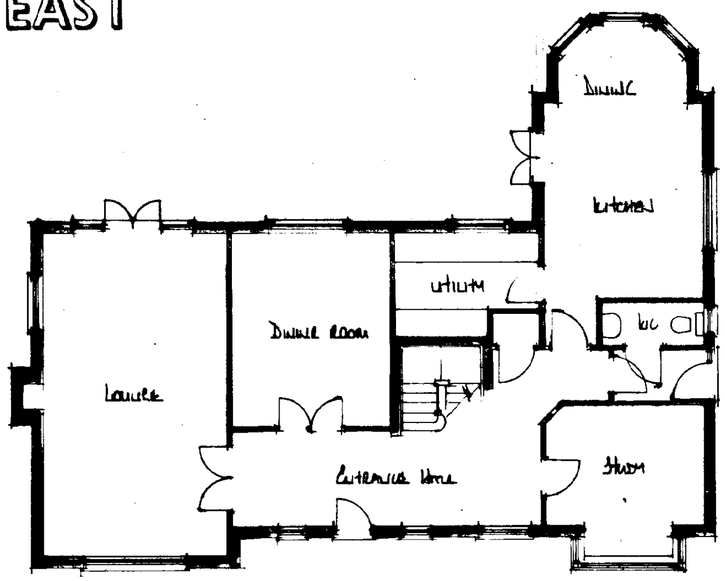

GROUND FLOOR PLAN

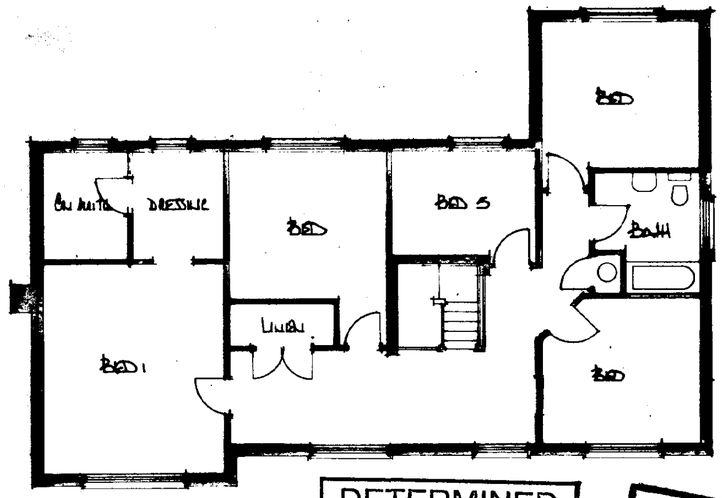

FIRST FLOOR PLAN

DETERMINED PLAN

SOUTH HOLLAND DC
HOUSING & PLANNING
19 SEP 2000
Ref: 1147/00

Cley Developments Ltd

23 Cley Hall Drive, Spalding, Lincs PE11 2EB

Tel : 01775 724737 / 767968


Project
5 Bed House - Garage
Reservoir Road
Sutterton Four Bed
Standard

Drawing Title
Plans, Elevations

Scale 1:100

Date June 00 Drawn AL

Drawing No.

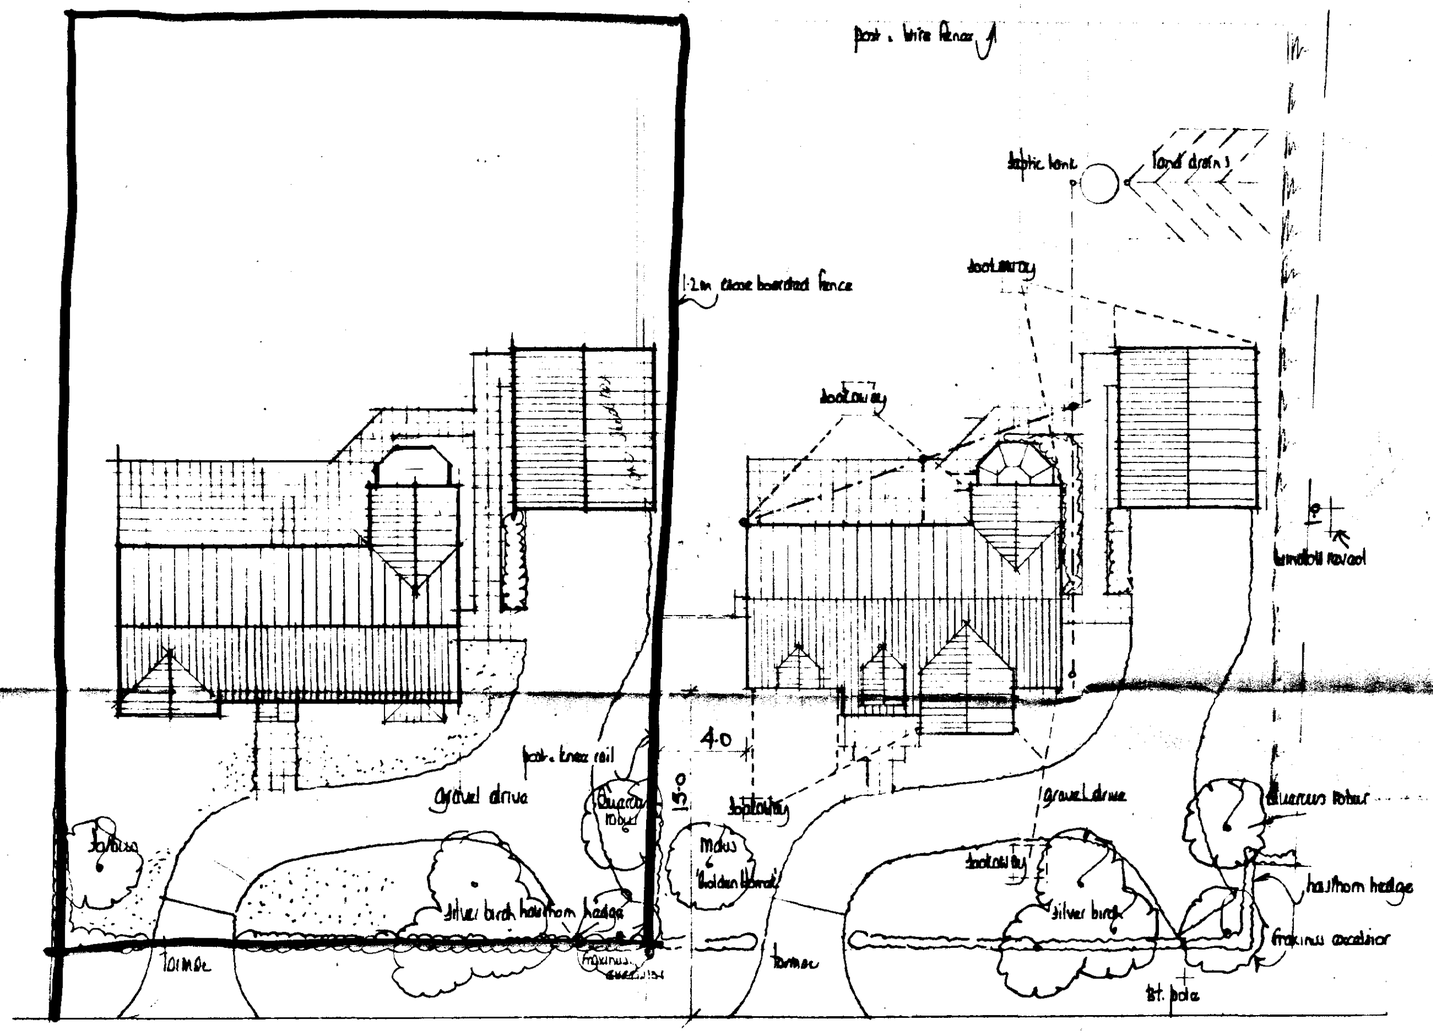

RESERVOIR ROAD.

SOUTH HOLLAND DC
HOUSING & PLANNING
19 SEP 2000
Ref: H42/00

DETERMINED
PLAN

Cley Developments Ltd

23 Cley Hall Drive, Spalding, Lincs. PE11 2EB

Tel : 01775 724737 / 767968

Project
5 Bed House & Garage at
Reservoir Road
Surfleet Seas End
Spalding


Drawing Title
Block Plan

Scale
1:200


Date
July 99

Drawn


Drawing No

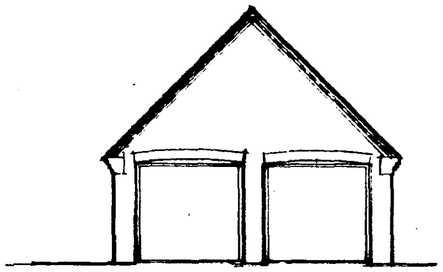


SOUTH

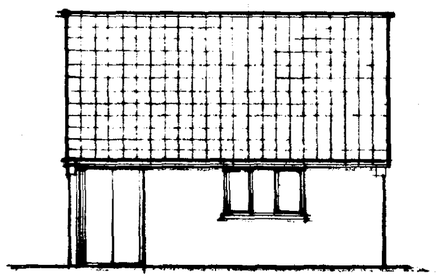


WEST

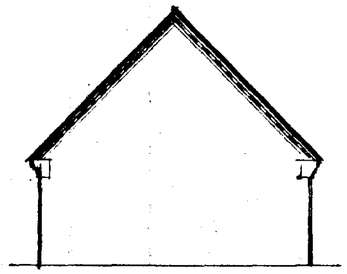


NORTH

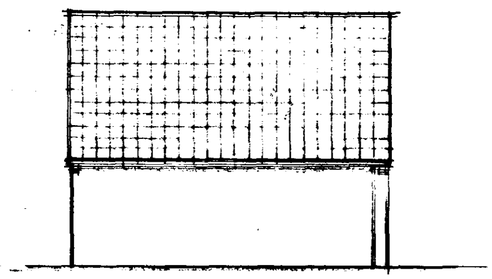


EAST

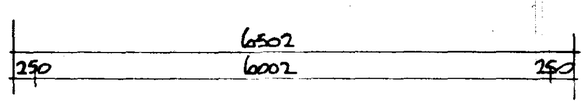

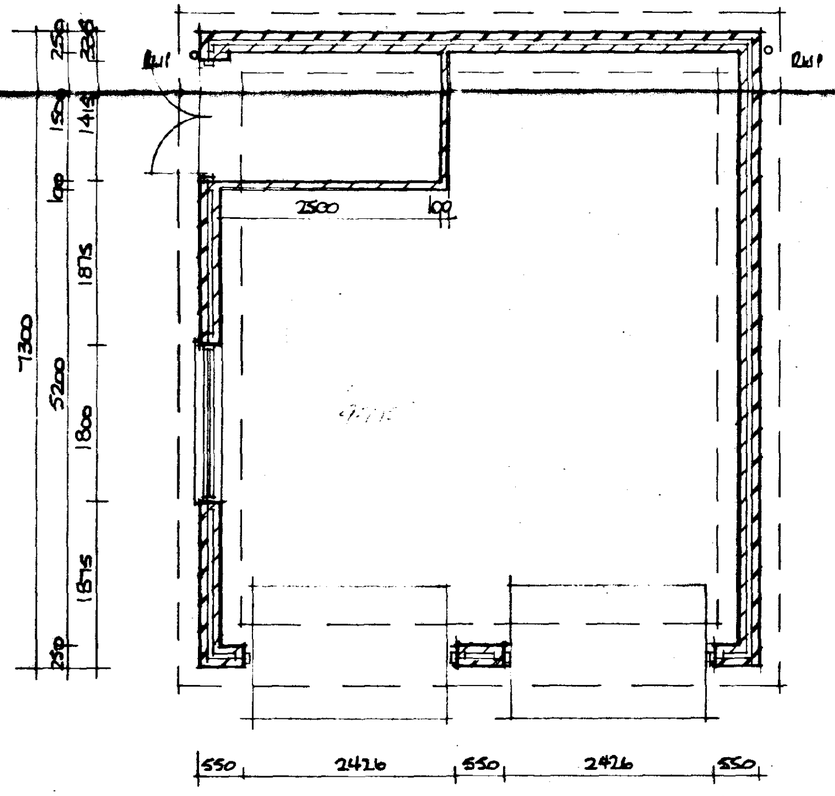

Garage to be constructed as should for dwelling excl. insulation etc

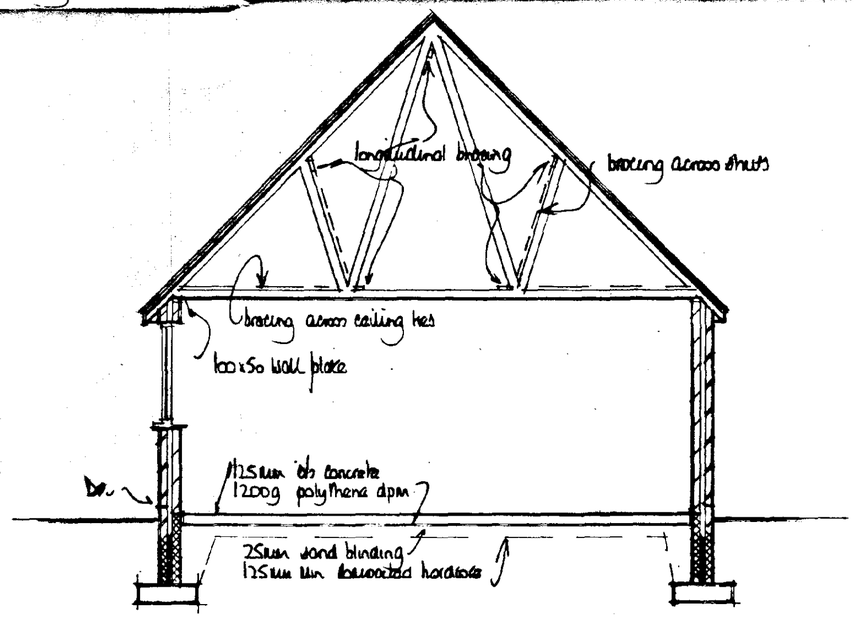

SOUTH HOLLAND DC
HOUSING & PLANNING
19 SEP 2000
Ref: 1142/00

DETERMINED PLAN

Cley Developments Ltd

23 Cley Hall Drive, Spalding, Lincs PE11 2EB

Tel : 01775 724737 / 767968


Project
5 Bed House & Garage at
Eccleston Road
Tullabrook Head End
Spalding.

Drawing Title
Plan, Section & Elevations of
Garage

Scale 1:50 & 1:100

Date July 00 Drawn DL

Drawing No.

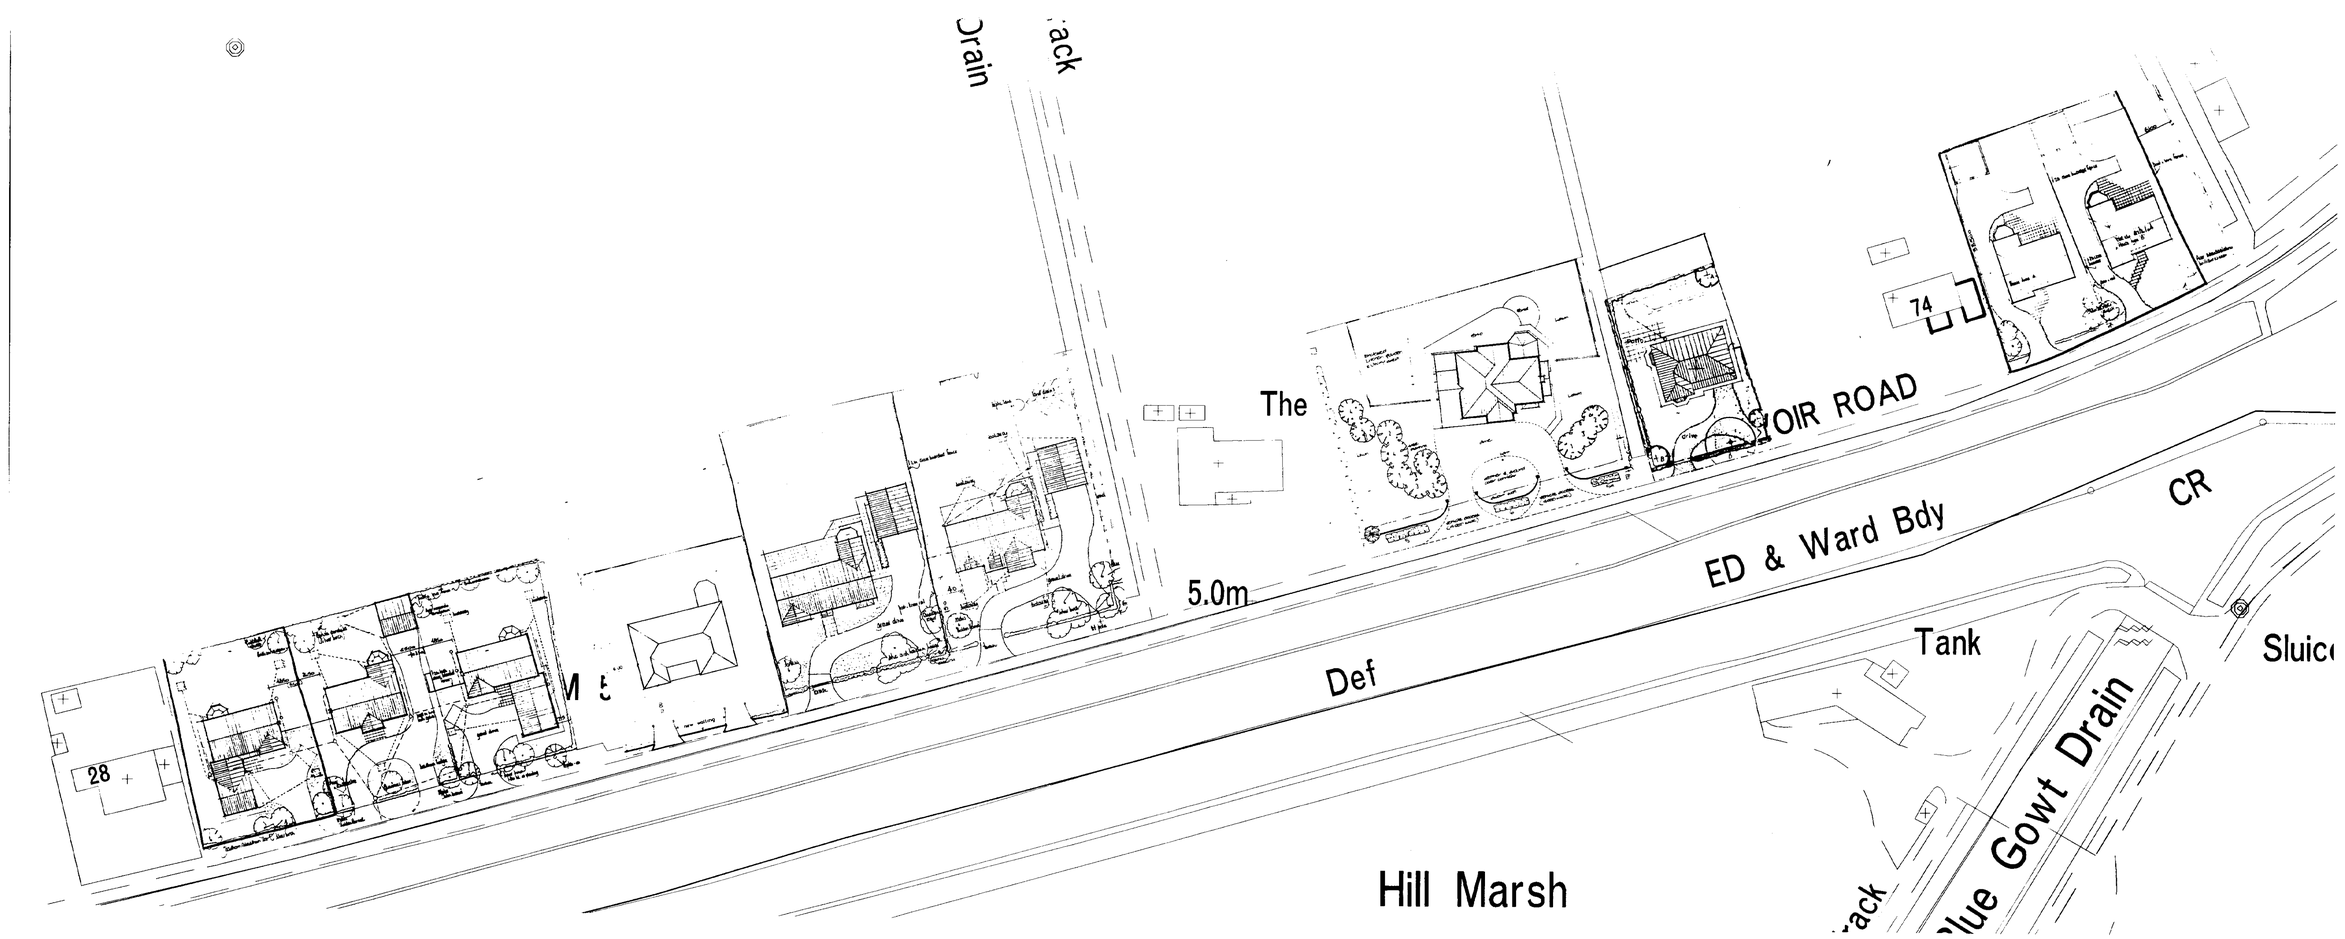
Drain
ack
The
SOIR ROAD
74
28
5.0m
ED & Ward Bdy
CR
Def
Tank
Sluic
Hill Marsh
Blue Gowt Drain