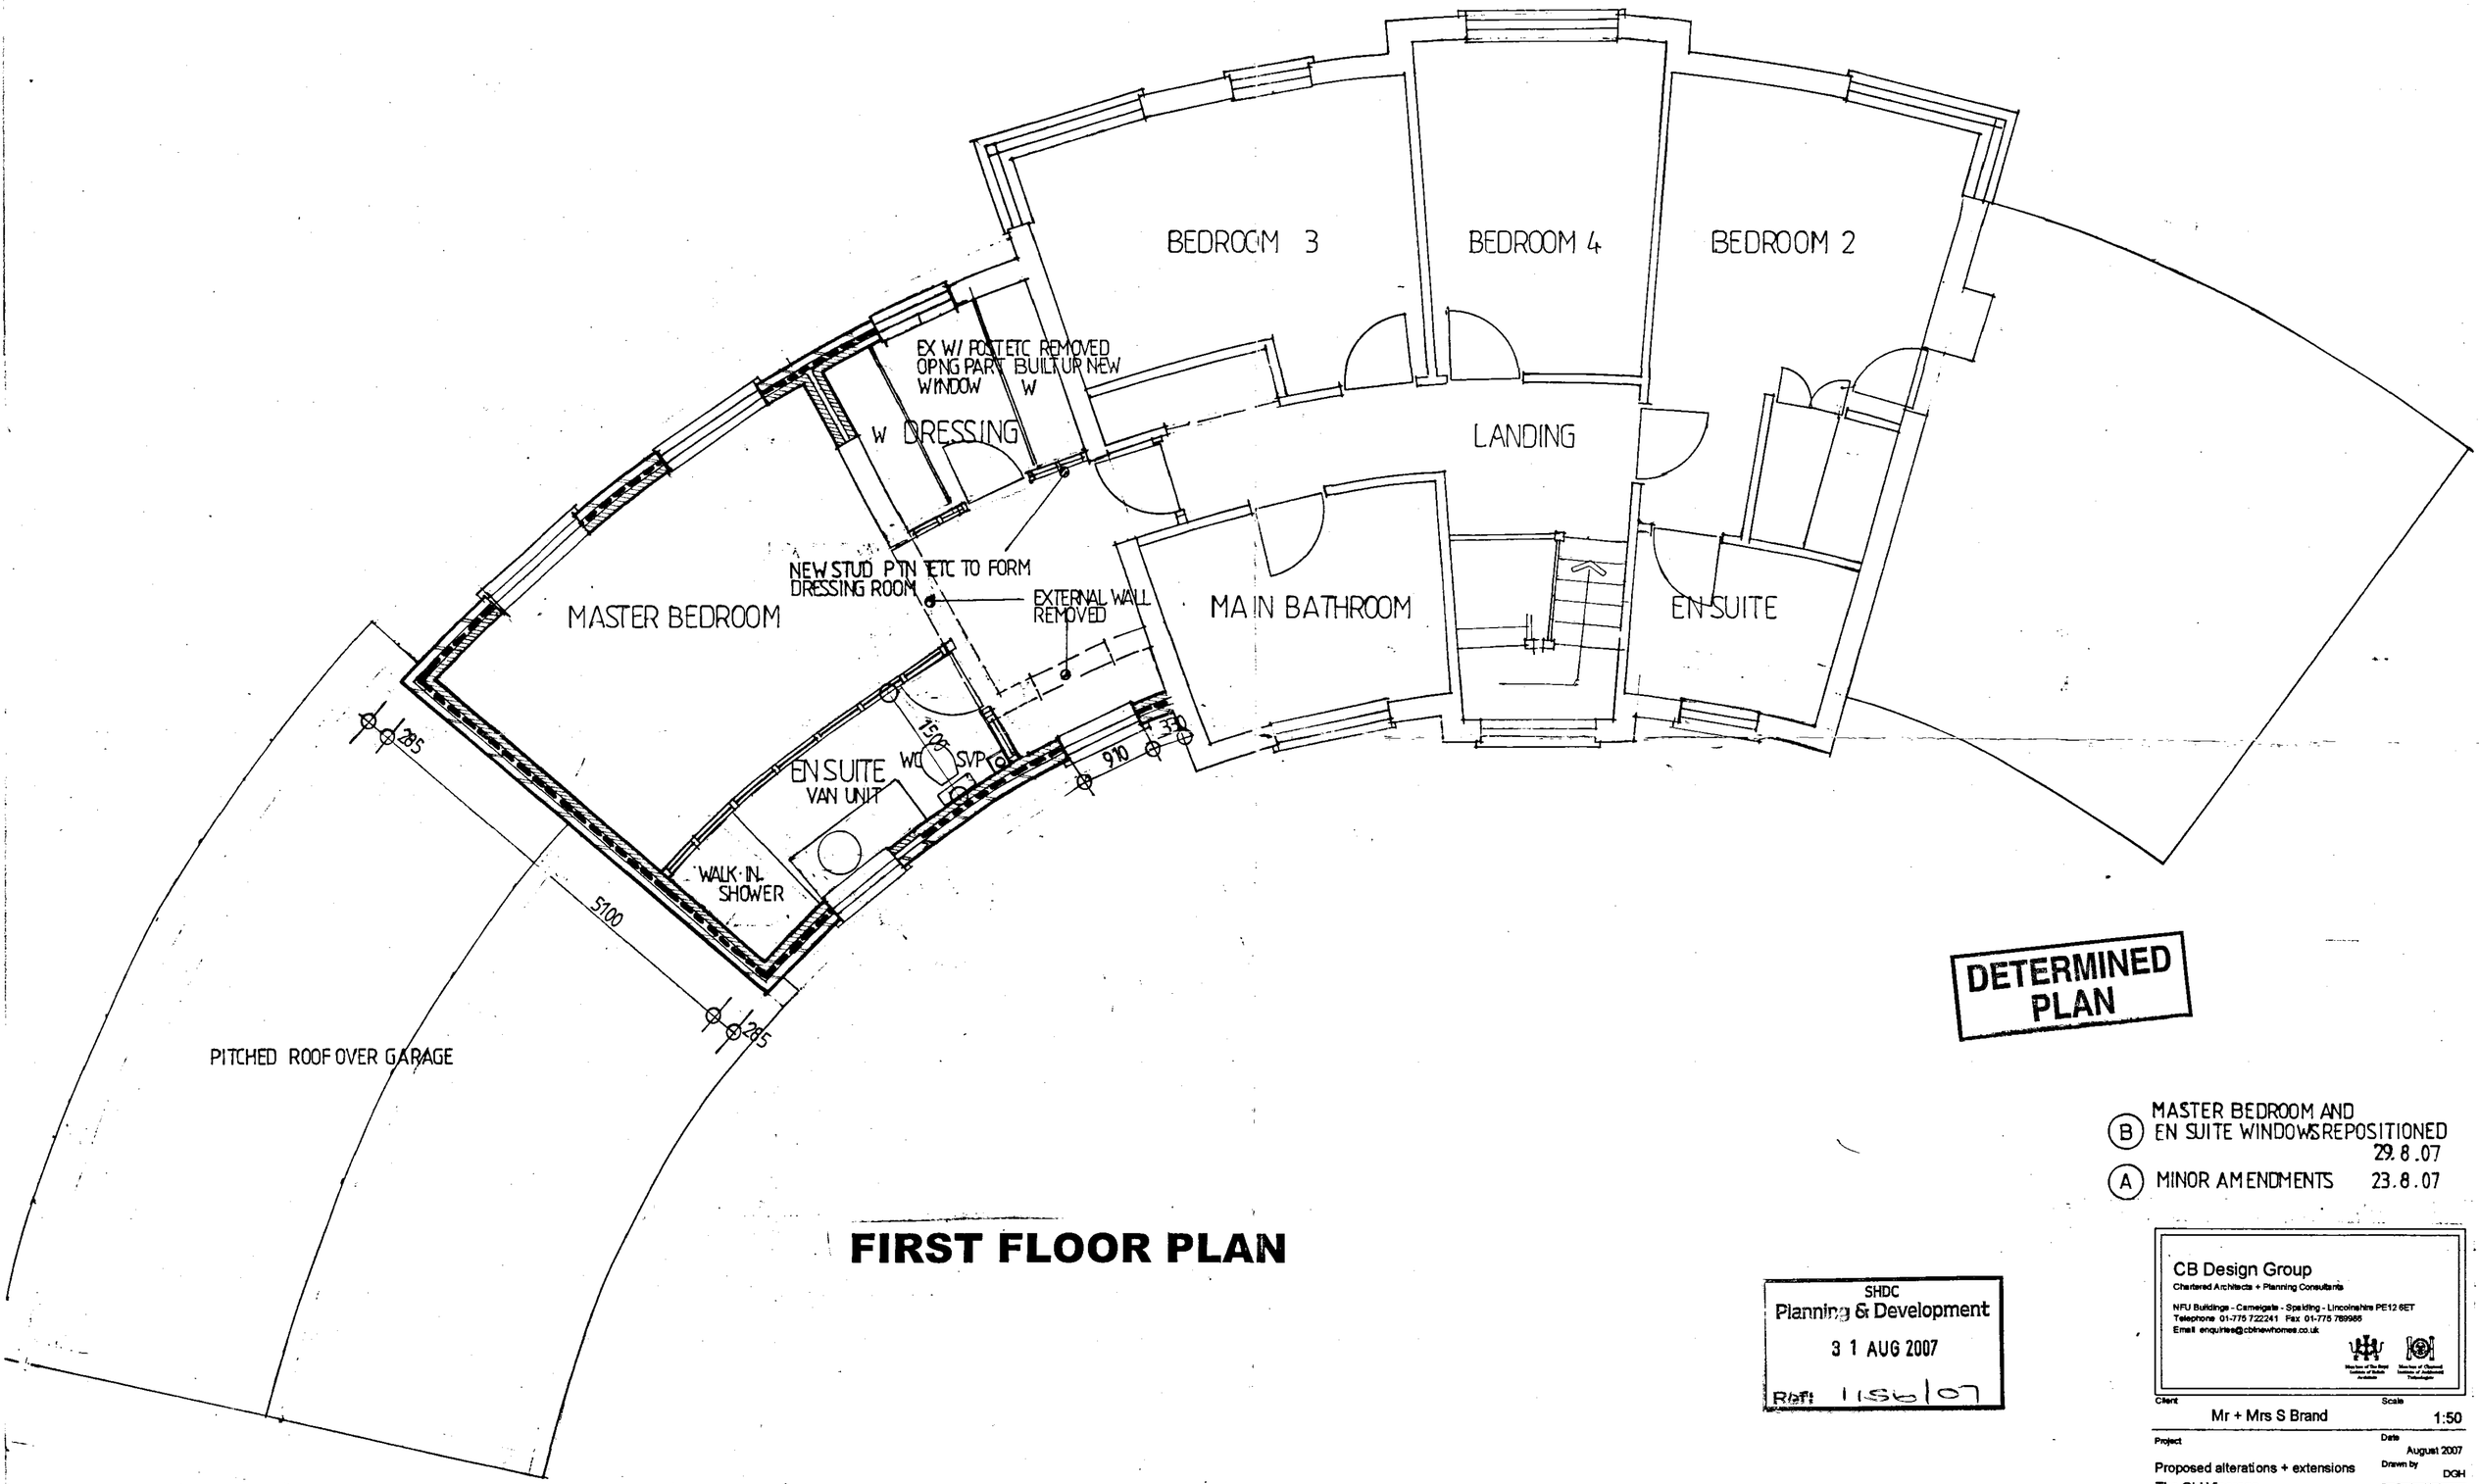


FIRST FLOOR PLAN

DETERMINED PLAN

SHDC
Planning & Development
3 1 AUG 2007
Ref: 1156/07

(B) MASTER BEDROOM AND EN SUITE WINDOWS REPOSITIONED 29.8.07

(A) MINOR AMENDMENTS 23.8.07

CB Design Group
Chartered Architects + Planning Consultants
NFU Buildings - Carnegate - Spalding - Lincolnshire PE12 6ET
Telephone 01-775 722241 Fax 01-775 769986
Email enquiries@cbdnewhomes.co.uk

Client: Mr + Mrs S Brand
Scale: 1:50
Project: Proposed alterations + extensions
The Old Vicarage
Surfleet
Date: August 2007
Drawn by: DGH
Drawing No.: 2025/07/3
Title: First Floor Proposals
Revision: B