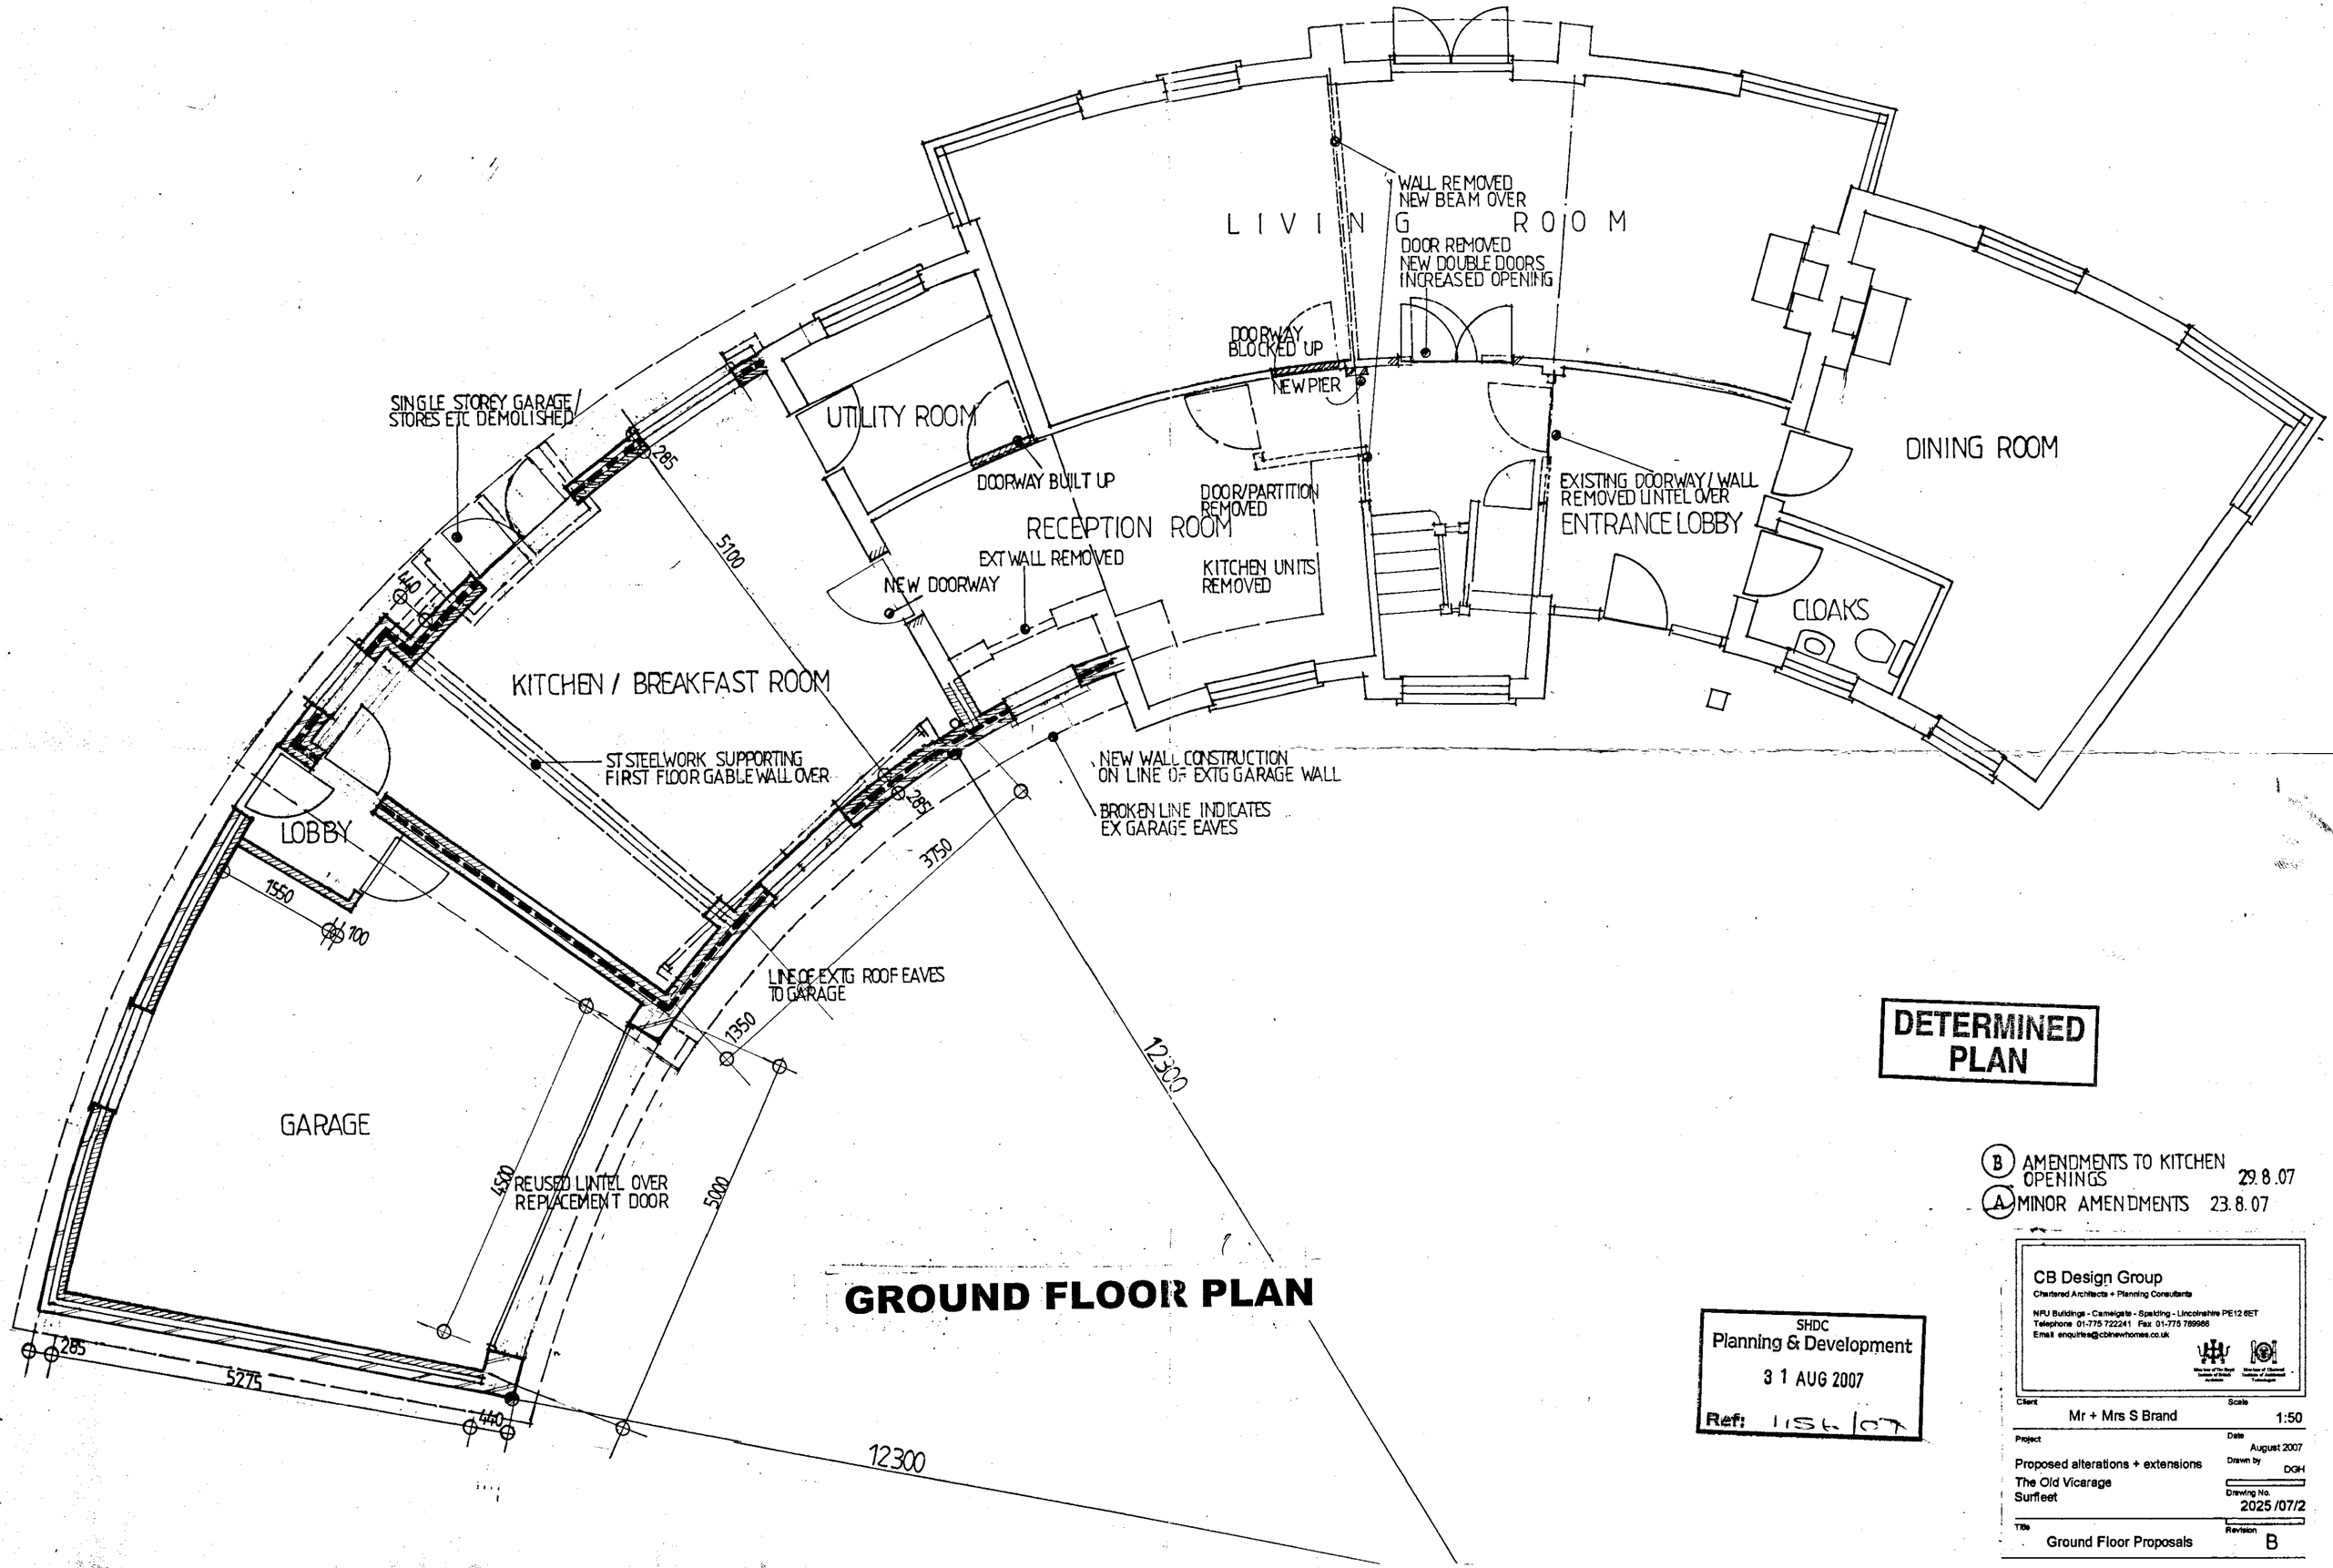


GROUND FLOOR PLAN

DETERMINED PLAN

B AMENDMENTS TO KITCHEN OPENINGS 29.8.07
A MINOR AMENDMENTS 23.8.07

SHDC
Planning & Development
31 AUG 2007
Ref: 1154/07

CB Design Group
Chartered Architects + Planning Consultants
NFU Buildings - Cameigate - Spalding - Lincolnshire PE12 6ET
Telephone 01-775 722241 Fax 01-775 769966
Email enquiries@cbnewhomes.co.uk

Client: Mr + Mrs S Brand
Scale: 1:50
Project: Proposed alterations + extensions
The Old Vicarage
Surfleet
Date: August 2007
Drawn by: DGH
Drawing No.: 2025/07/2
Title: Ground Floor Proposals
Revision: B