
Do not scale off this drawing – All dimensions and setting out to be verified on site. If in doubt contact the originator for clarification.

This drawing is the property of FRAMEWORK. Copyright is reserved by them and the drawing is issued on the condition that it is not copied, reproduced, retained or disclosed to any unauthorised person, either wholly or in part without the consent in writing of FRAMEWORK

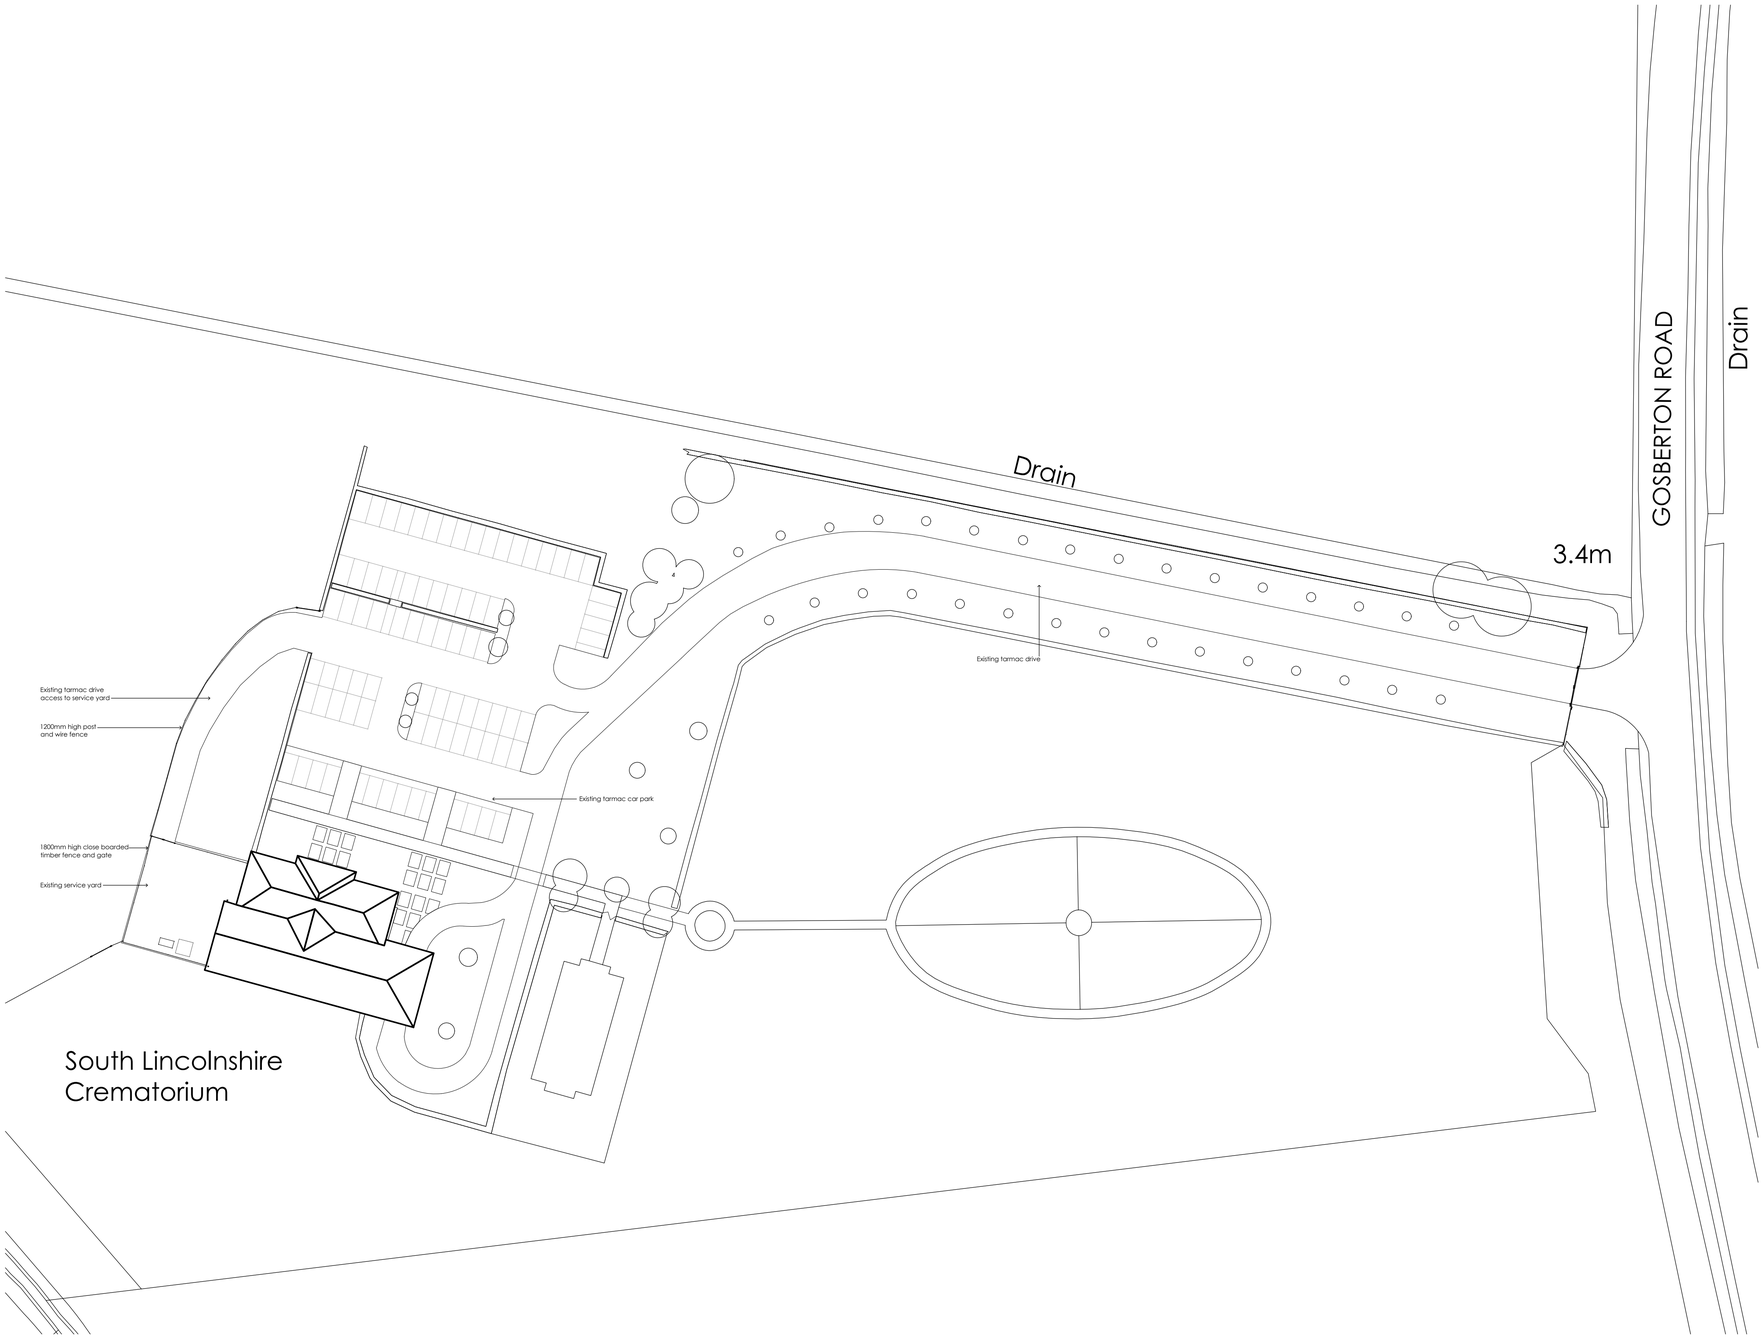

EXISTING SITE PLAN

SCALE 1:500 AT A1

0 5 10 15 20 25 30 35 40 45 50m

Scale bar 1:500.

N

Rev	Revision note	Date	Drawn by

SOUTH LINCOLNSHIRE CREMATORIUM
GOSBERTON ROAD
LINCOLNSHIRE, PE11 4AA

Drawn by	Checked	Date	Scale
HF		OCT 22	1:500 at A1
EXISTING SITE BLOCK PLAN		Dwg No J2236 00102	Rev

Framework Architects

3 MARINE STUDIOS, BURTON LANE END, BURTON WATERS, LINCOLN, LN1 2UA
T 01522 535383 **E** info@frameworklincoln.co.uk **W** frameworkarchitects.co.uk

Copyright © 2015 Framework
All rights reserved