


SHDC
Development
30 OCT 2002
1184/02

DO NOT SCALE FROM THIS DRAWING

This drawing is copyright and may not be altered, traced, copied, photographed or used for any other purpose other than that for which it is issued without consent of Mark Dennis – Architectural Services. The General Contractor is to check all dimensions on site and report any discrepancies to the Architect.

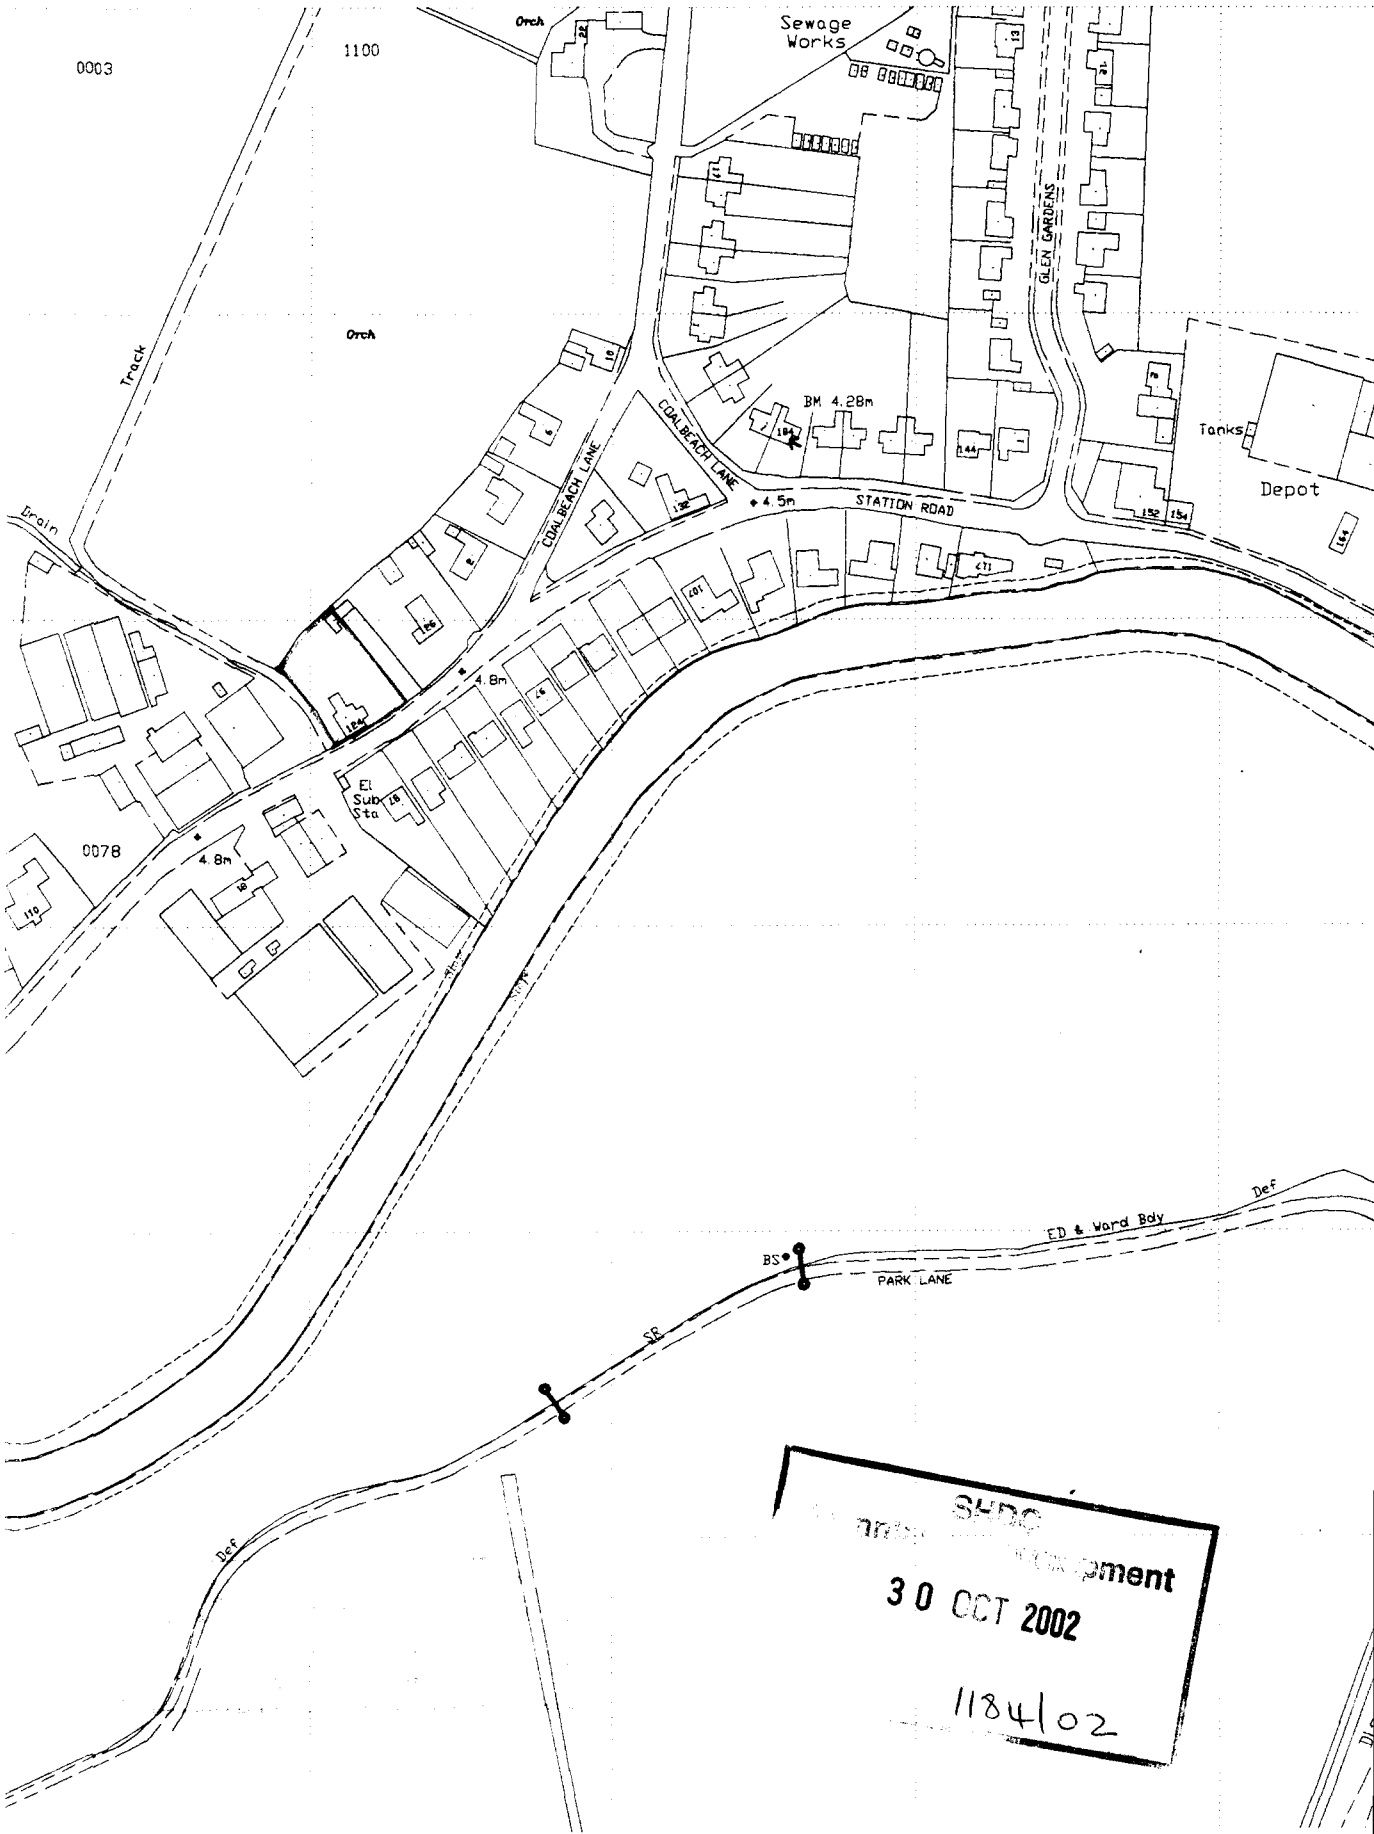

FRONT ELEVATION - from Station Road.

SIDE ELEVATION

REAR ELEVATION

PROPOSED ELEVATIONS




FRONT ELEVATION - from Station Road.


SIDE ELEVATION

REAR ELEVATION


EXISTING ELEVATIONS

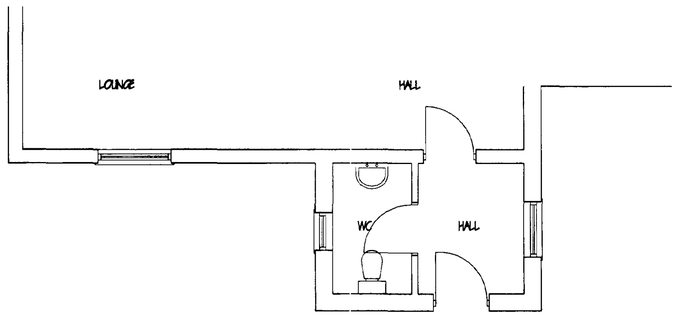

GROUND FLOOR - AS EXISTING

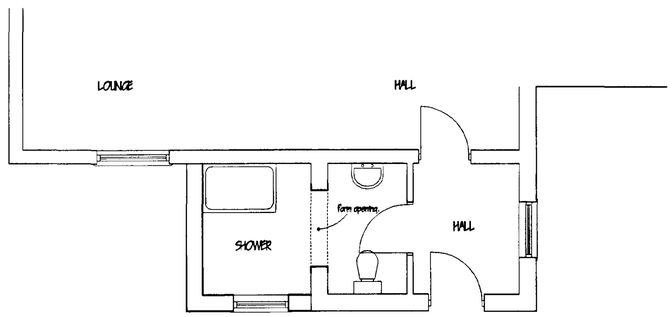

GROUND FLOOR - AS PROPOSED

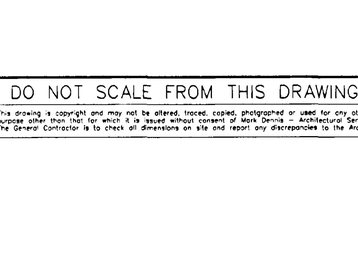

BLOCK PLAN
1:500 approx.

MARK DENNIS
architectural services

32 PRIMROSE CRESCENT - PINCHBECK
SPALDING - LINCOLNSHIRE - PE11 3RT
TEL: 01775 680183 FAX: 01775 680183

PROJECT TITLE

PROPOSED SINGLE STOREY EXTENSION AT 124 STATION ROAD, SURFLEET, SPALDING, LINCOLNSHIRE.

SHDC Planning & Development 30 OCT 2002 Ref 1134/02

DETERMINED PLAN

FOR: MR & MRS D ARONS

FLOOR PLANS, ELEVATIONS & BLOCK PLAN

REV	DESCRIPTION	DATE	BY

SCALE 1:100, 1:50

DRAWN MD

DATE Oct 02

DRAWING No. 02.021/01