
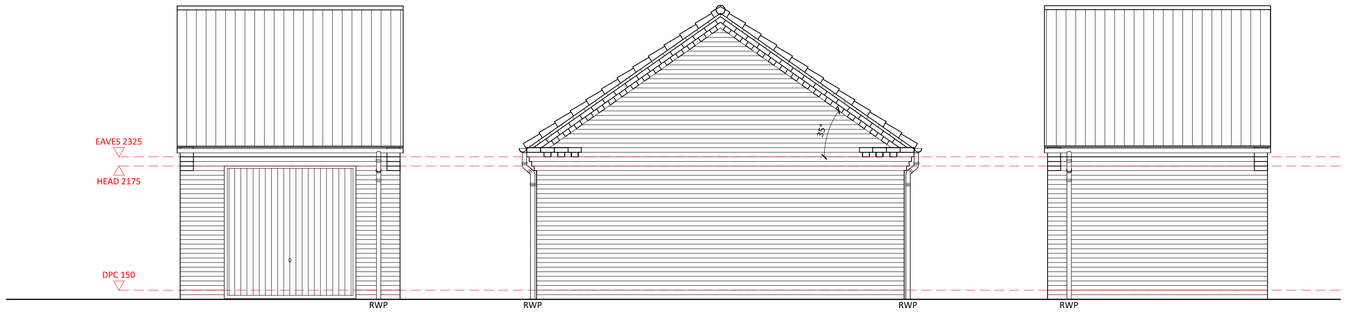



FRONT ELEVATION | SIDE ELEVATION | REAR ELEVATION

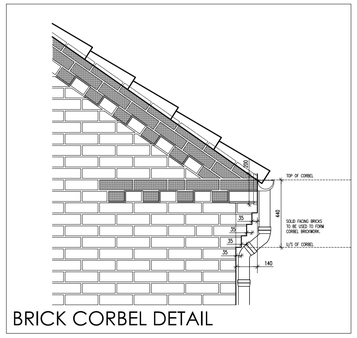


BRICK CORBEL DETAIL

WALL LEGEND

EXTERNAL CAVITY

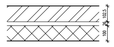


102.5mm FACING BRICKWORK
26mm CAVITY
100mm DUROX SUPABLOCK

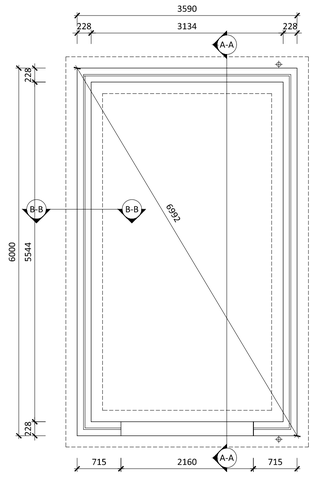


SUBSTRUCTURE PLAN

RWP positions dependant on roof span. See Elevations

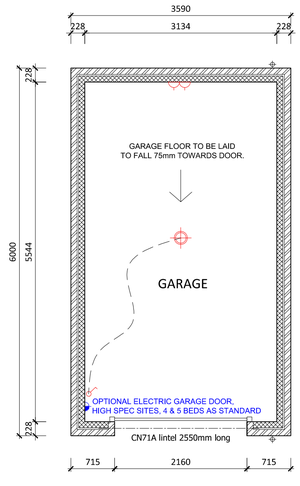

GARAGE PLAN

RWP positions dependant on roof span. See Elevations

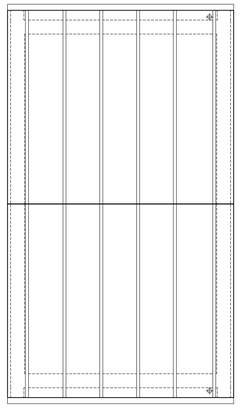

ROOF PLAN PITCH 35°

Design of roof trusses to be subject to confirmation by truss specialist.

ASSOCIATED PLOTS :
2, 9, 12, 21, 22, 23, 27, 30, 35, 38 39, 40, 42

REV	DATE	DESCRIPTION
A	15.11.2021	PLOT NUMBERS UPDATED

ASHWOOD HOMES
1 Goodison Road, Lincs Gateway Business Park,
Spalding, Lincs, PE12 6FY **T: 01406 490590**

PROJECT:
PROPOSED RESIDENTIAL DEVELOPMENT AT
SUNNYDALE CLOSE
SURFLEET

DRAWING TITLE:
SINGLE GARAGE 1

SCALE: 1:50 @ A1	DATE: 16.07.2021
DRAWN: AR	REV: A

DRAWING No:
118 - SG - 001