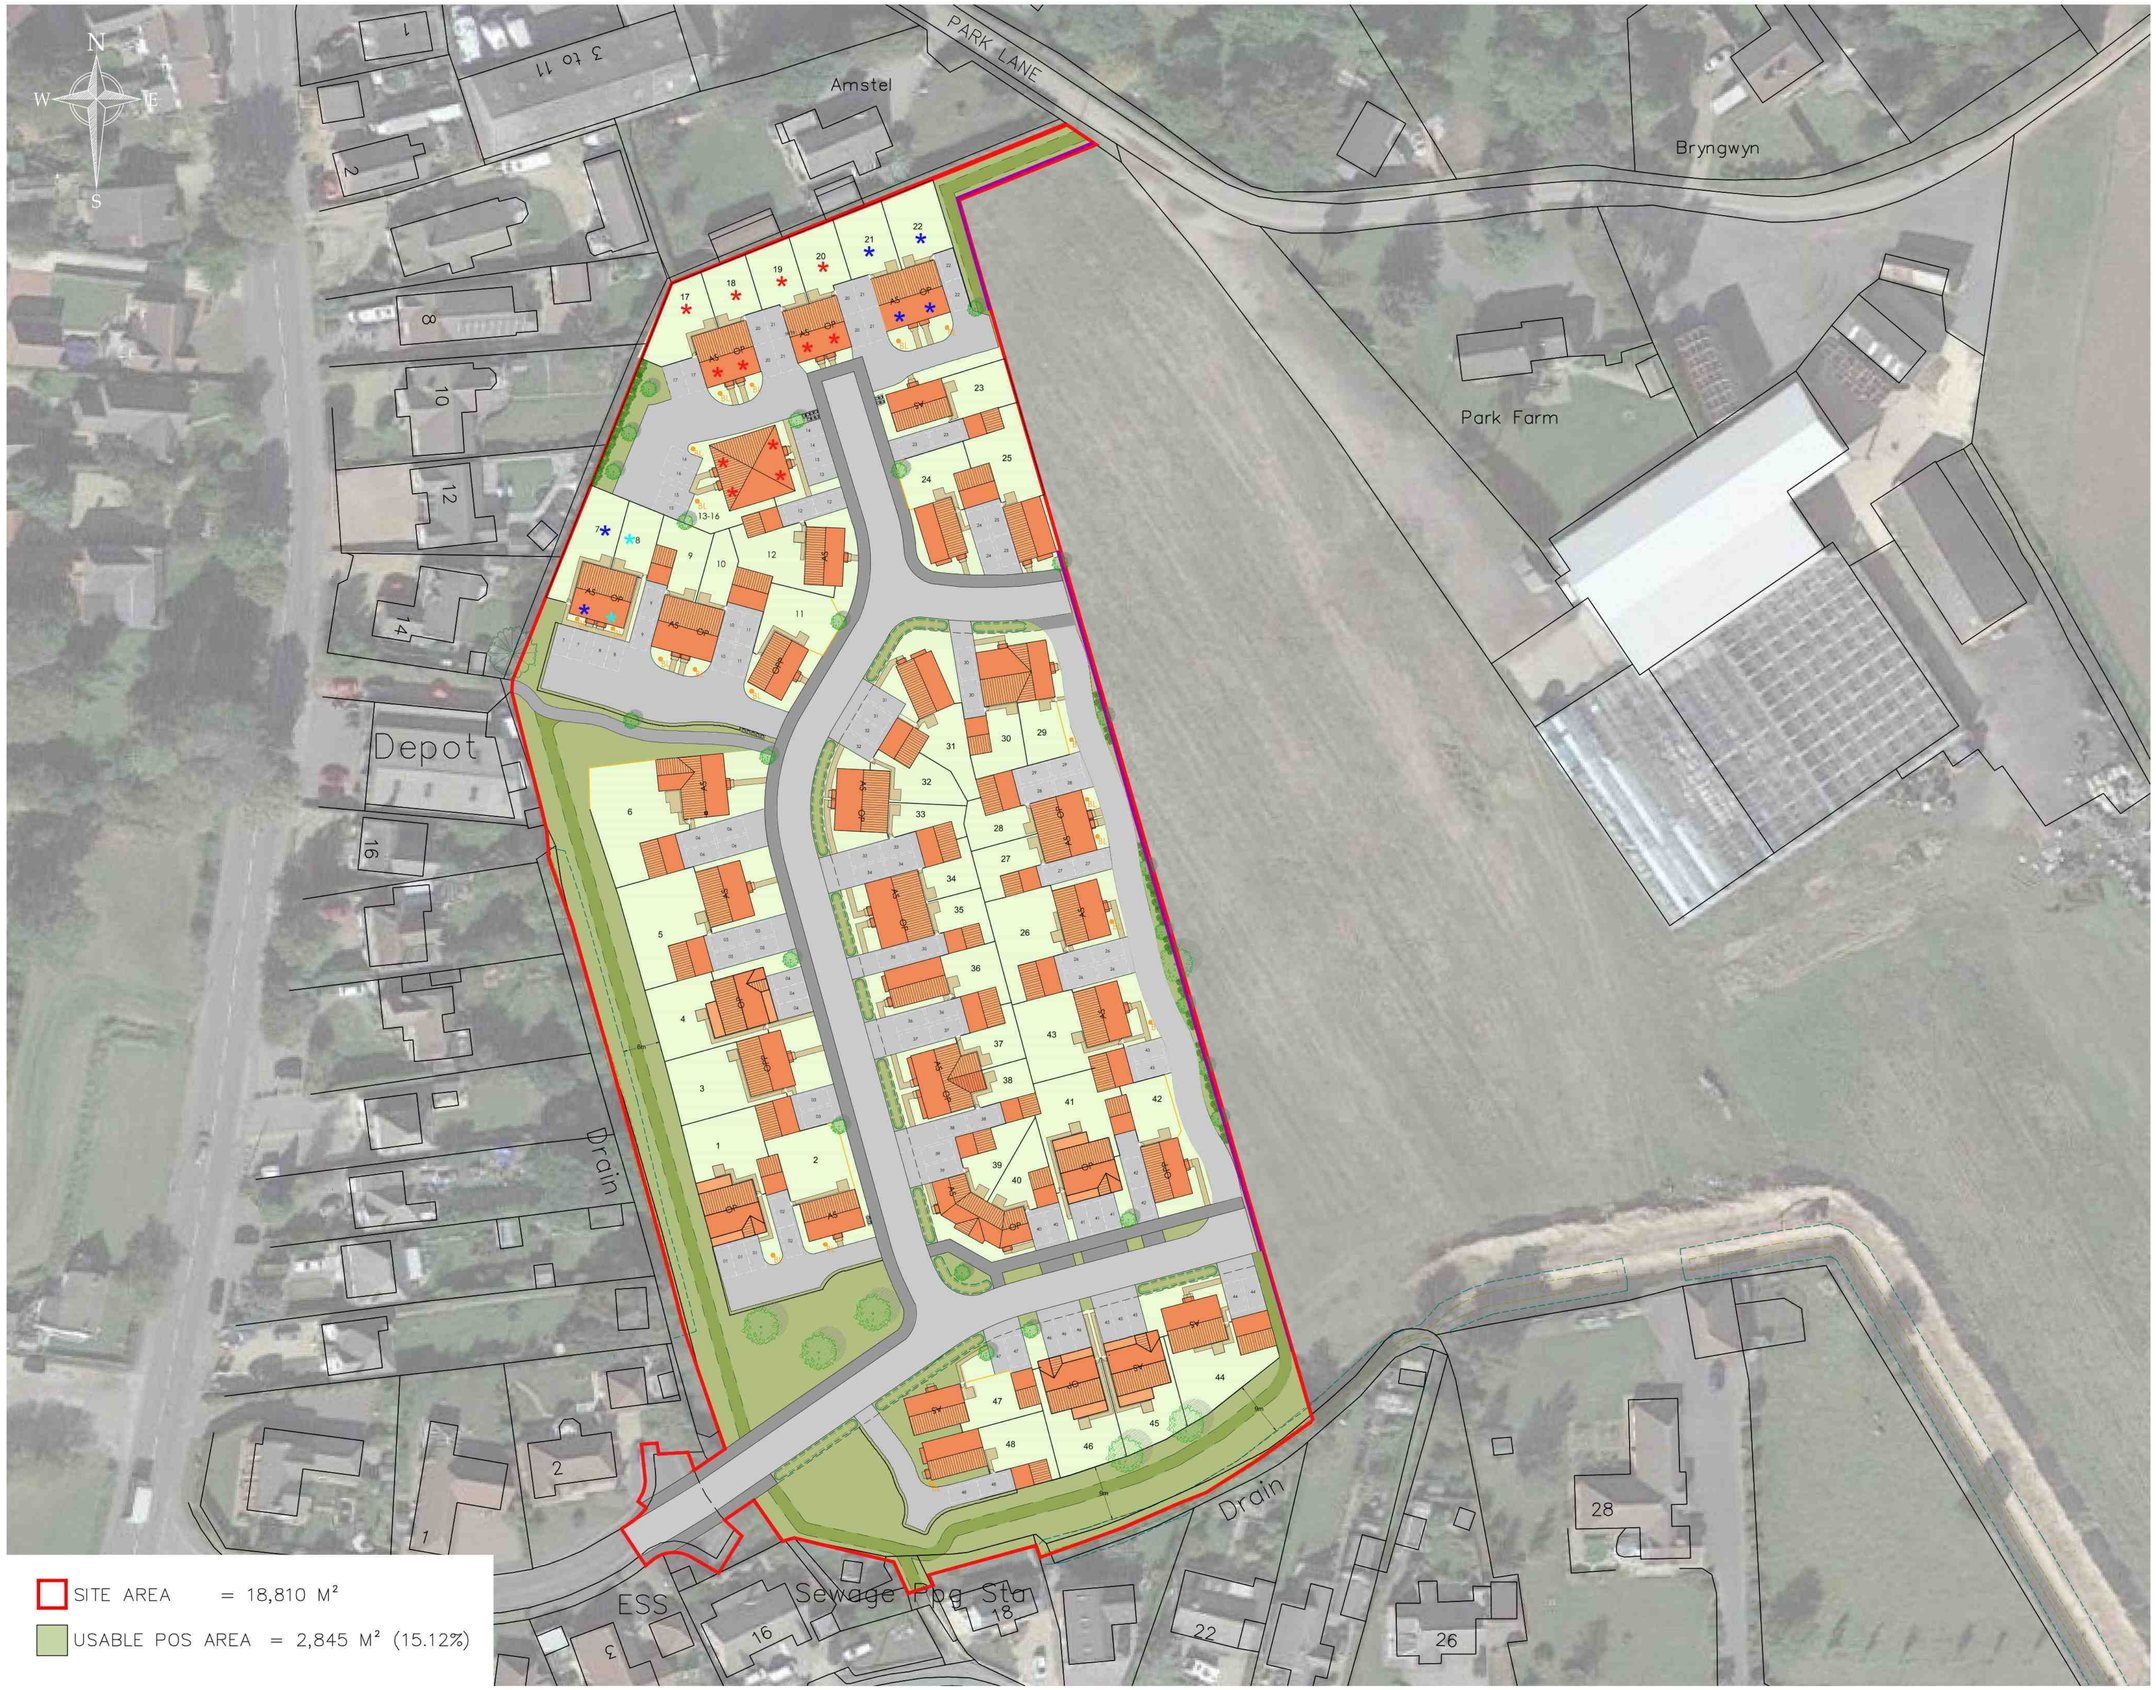


REV	DATE	DESCRIPTION
F	15.03.2022	PLOT 21 AMENDED TO FIRST HOMES
E	04.03.2022	UPDATED TO NEW PLANNING LAYOUT
D	19.01.2022	UPDATED TO NEW PLANNING LAYOUT
C	11.11.2021	UPDATED TO NEW PLANNING LAYOUT
B	06.07.2021	ADDITIOANL PARKING TO SEVERN HOUSE TYPES
A	24.02.2021	UPDATED TO NEW PLANNING LAYOUT

ASHWOOD HOMES
1 Goodison Road, Lincs Gateway Business Park,
Spalding, Lincs, PE12 6FY **T: 01406 490590**

PROJECT:
PROPOSED RESIDENTIAL DEVELOPMENT AT
SUNNYDALE
SURFLEET

DRAWING TITLE:
COLOURED SITE PLAN

SCALE: 1:500 @ A1	DATE: 04.03.2022
DRAWN: AR	F

DRAWING No:
118 - SL - 02