

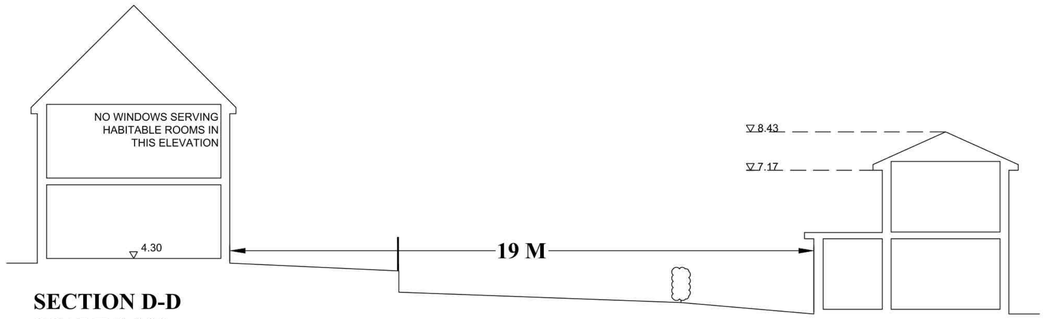



SECTION D-D
SCALE 1:100

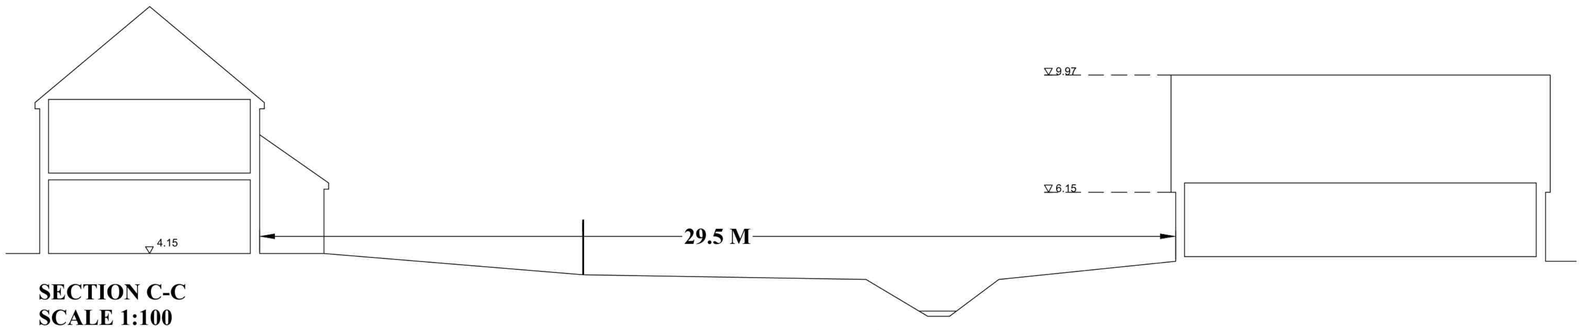


SECTION C-C
SCALE 1:100

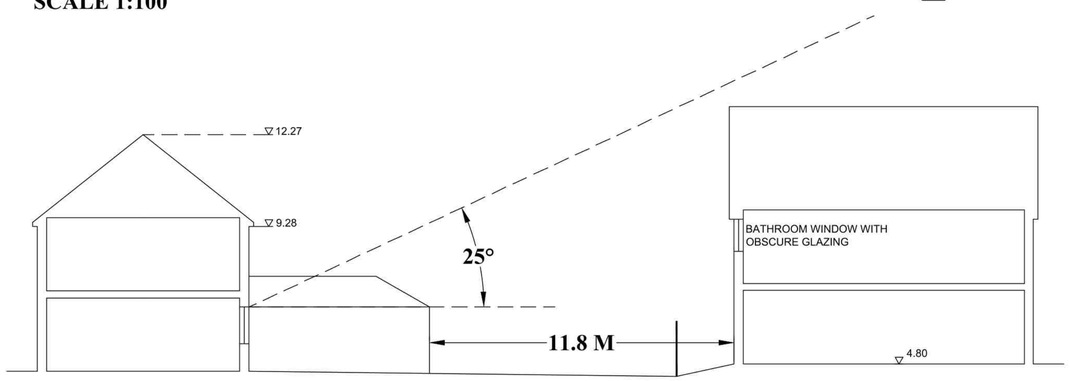

SECTION B-B
SCALE 1:100

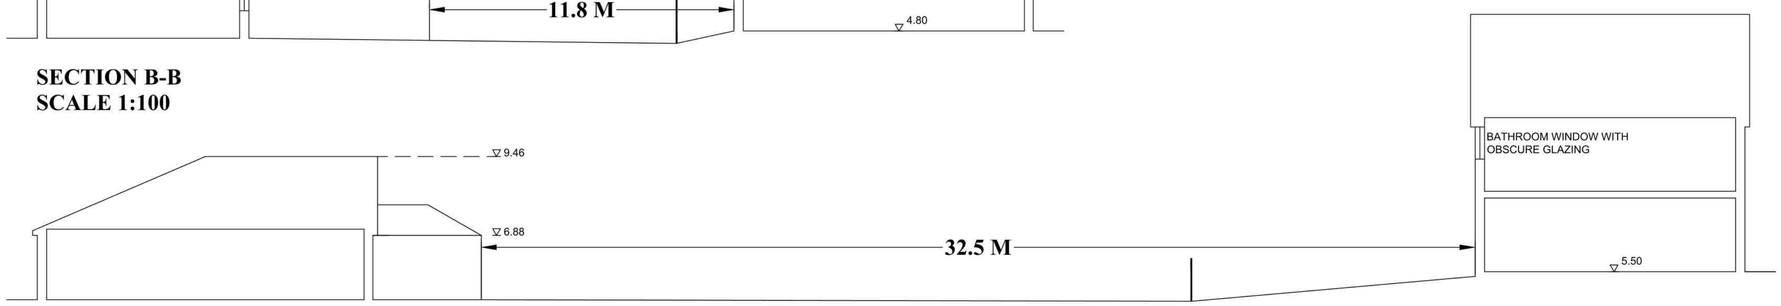

SECTION A-A
SCALE 1:100

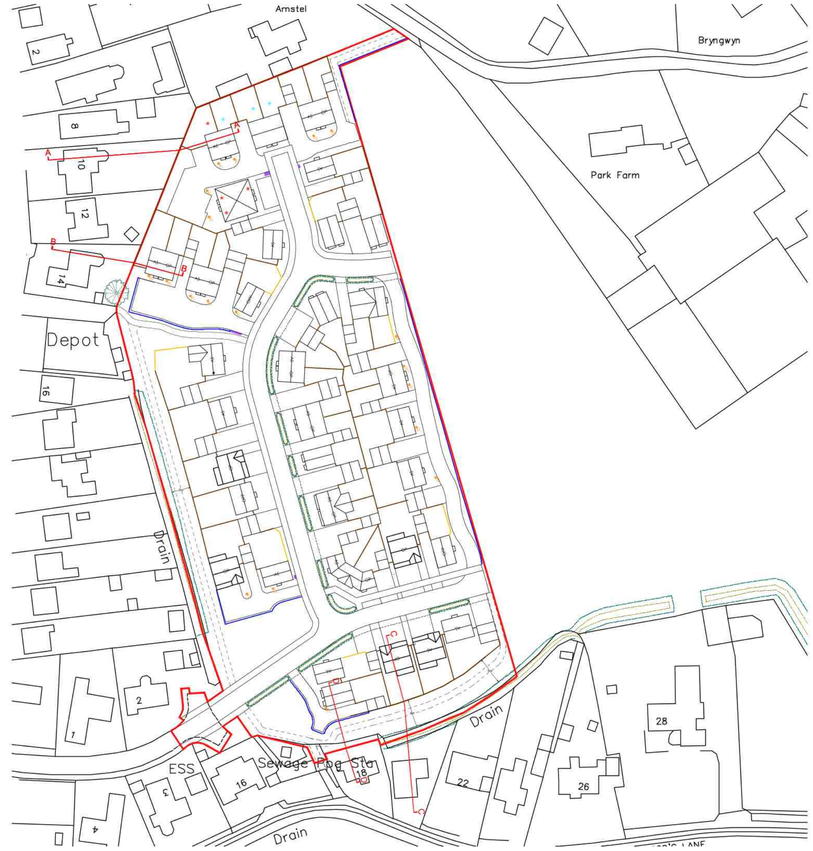

SITE PLAN INDICATING SECTION LOCATION
SCALE 1:1000

REV	DATE	DESCRIPTION
E	19.01.2022	UPDATED TO NEW LAYOUT
D	11.11.2021	UPDATED TO NEW LAYOUT
C	01.07.2021	FURTHER SECTION THROUGH 18 WOODS LANE
B	25.06.2021	ADDITIONAL SECTIONS ADDED
A	25.02.2021	23 DEGREE ANGLE FROM WINDOW INDICATED

ASHWOOD HOMES
1 Goodison Road, Lincs Gateway Business Park,
Spalding, Lincs, PE12 6FY T: 01406 490590

PROJECT:
PROPOSED RESIDENTIAL DEVELOPMENT AT SUNNYDALE CLOSE
SURFLEET

DRAWING TITLE:
SITE SECTIONS

SCALE: 1:100/1:1000 @ A1 | DATE: 19.01.2022

DRAWN: AR | REV: E

DRAWING No:
118 - SS - 01