



South Elevation.

East Elevation.

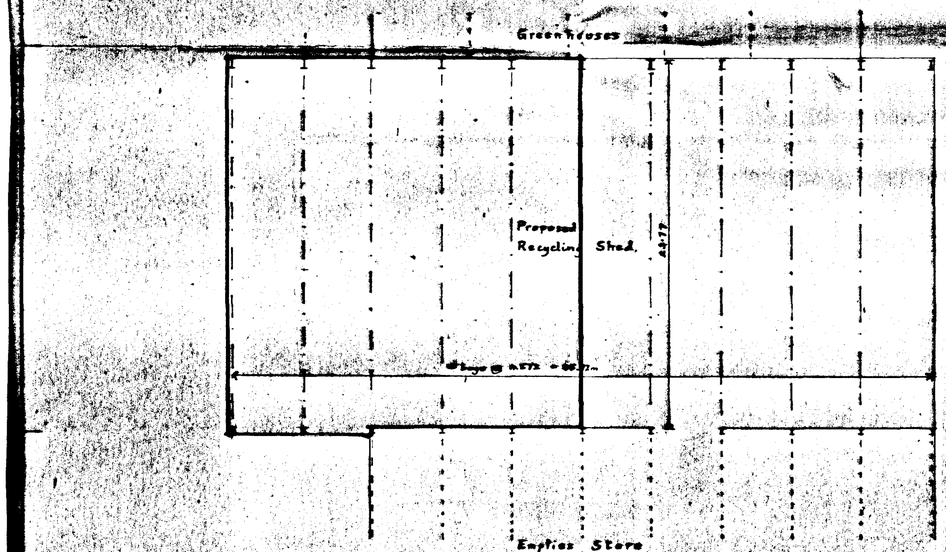

Floor Plan

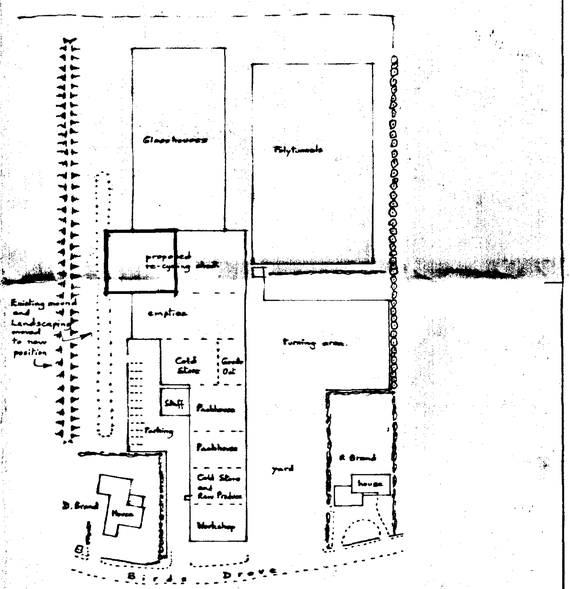

Site Layout scale 1:1000

DETERMINED PLAN

AMENDED PLAN
Ref.

SOUTH HOLLAND DC
HOUSING & PLANNING
18 JAN 1999
Ref: 127/98

Proposed Recycling Shed,
D. Brand & Sons,
Birds Drove, SURFLEET.

Written dimensions to be used in preference to scaled, and all measurements to be verified by checking on site.

Local Authority Ref.
Planning

Building Regulations

Scale
1:200

Drawing No.
981013/A5

Date
October 1998

A. ROFFE
BUILDING DESIGN & PLANS
1, Green Lane,
SPALDING, Lincs. PE11 2YB
Tel: 01775-723 680

SUMMITT
2141 4957