
DO NOT SCALE FROM THIS DRAWING

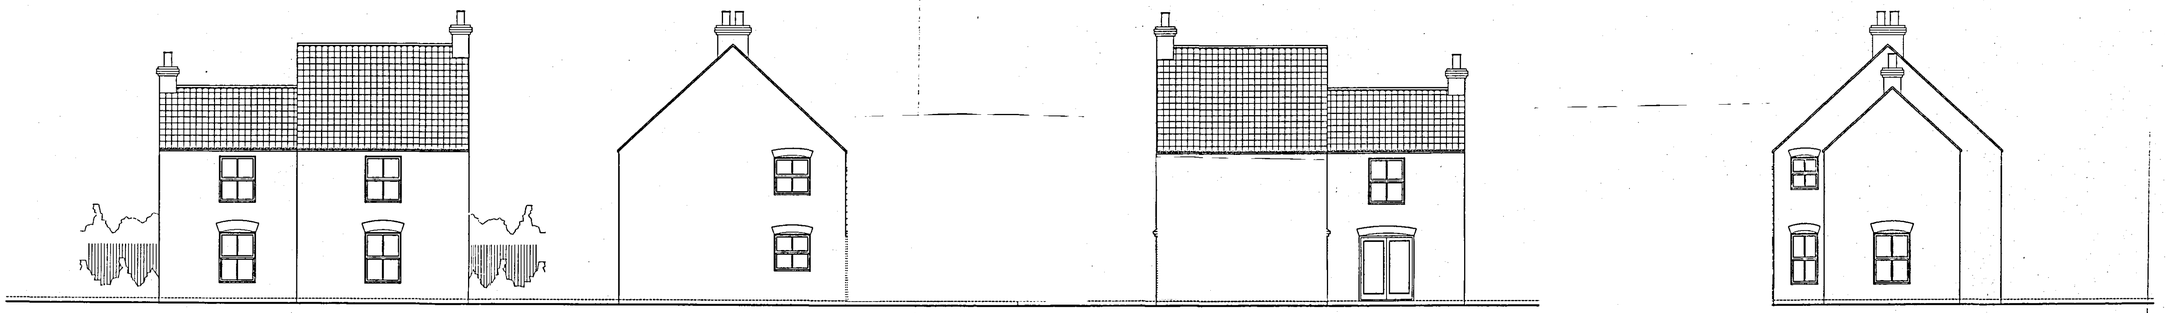


FRONT ELEVATION


SIDE ELEVATION

REAR ELEVATION

SIDE ELEVATION

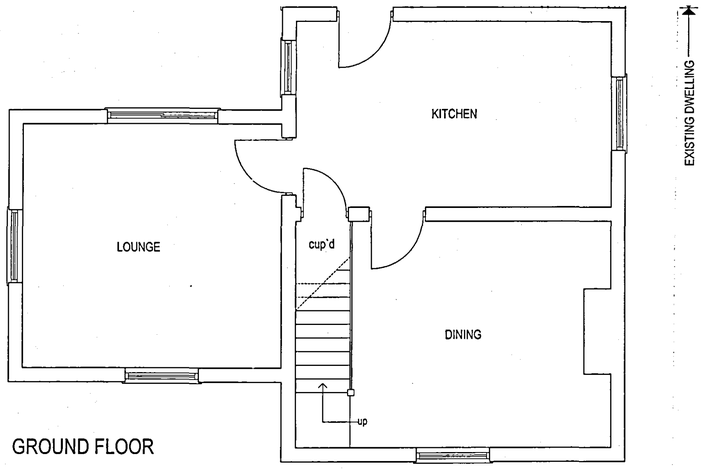

GROUND FLOOR

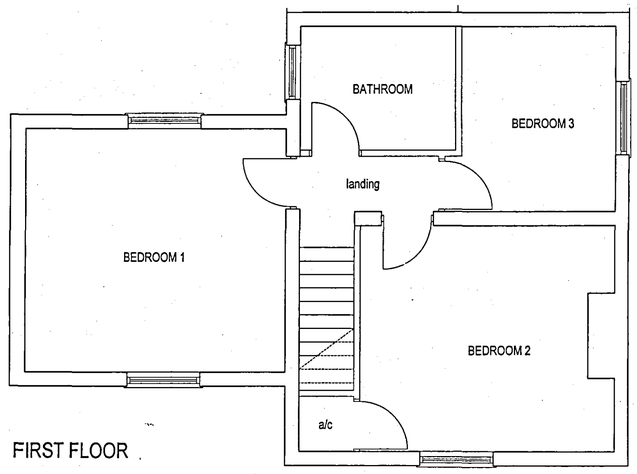

FIRST FLOOR

AMENDED PLAN
Ref. A1

SHDC
PLANNING & DEVELOPMENT
11 JAN 2006
Ref. 1218/05

DETERMINED PLAN

REV	DESCRIPTION	DATE	BY

PROJECT TITLE

DWELLING AT:
SYCAMORES, GOSBERTON BANK, SURFLEET, SPALDING, LINCOLNSHIRE.

FOR: MR J. R. ROWBOTTOM

PLANS & ELEVATIONS

SCALE	DRAWN
1:50, 1:100	M
DATE	DRAWING No.
AUGUST 2005	ROW. 05. 01