




South Elevation.

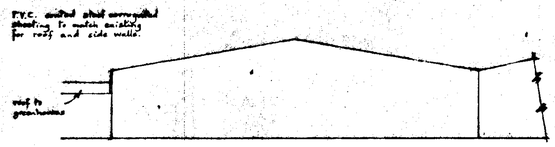

East Elevation.

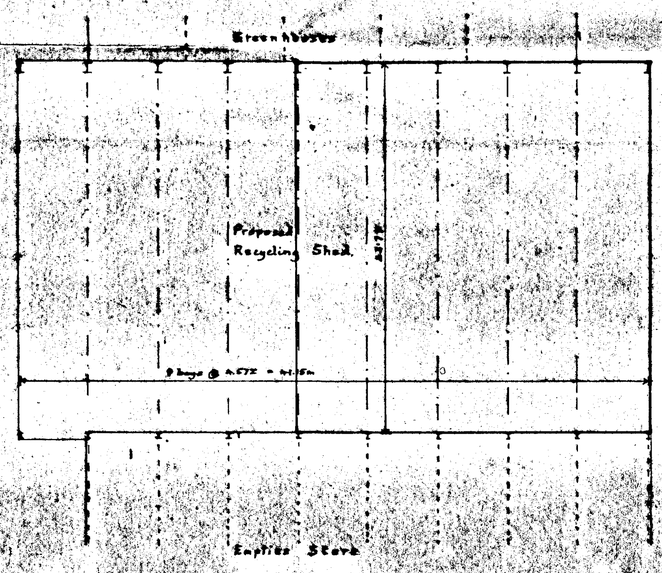

Floor Plan

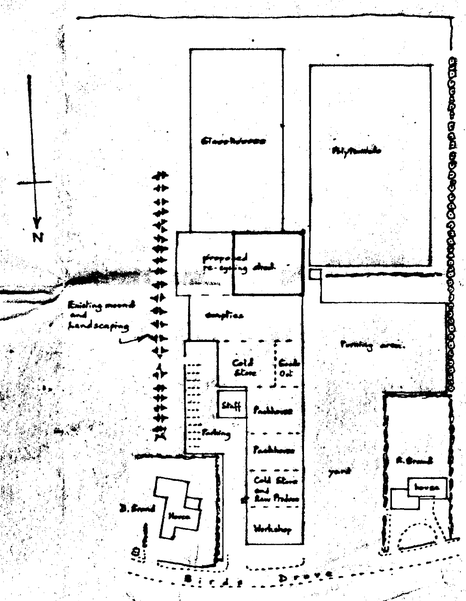

Site Layout

DETERMINED PLAN

SOUTH HOLLAND DC HOUSING & PLANNING
- 9 DEC 1998
Ref. 12/8/98

Proposed Recycling Shed,
D. Brand & Sons,
Birds Drove, SURFLEET.

Written dimensions to be used in preference to scaled, and all measurements to be verified by checking on site.	Scale 1:200
Local Authority Ref. Planning	Drawing No. 981013 A
Building Regulations	Date October 1998

A. ROFFE
BUILDING DESIGN & PLANS
1, Green Lane,
SPALDING, Lincs. PE11 2YB
Tel: 01775-723 680