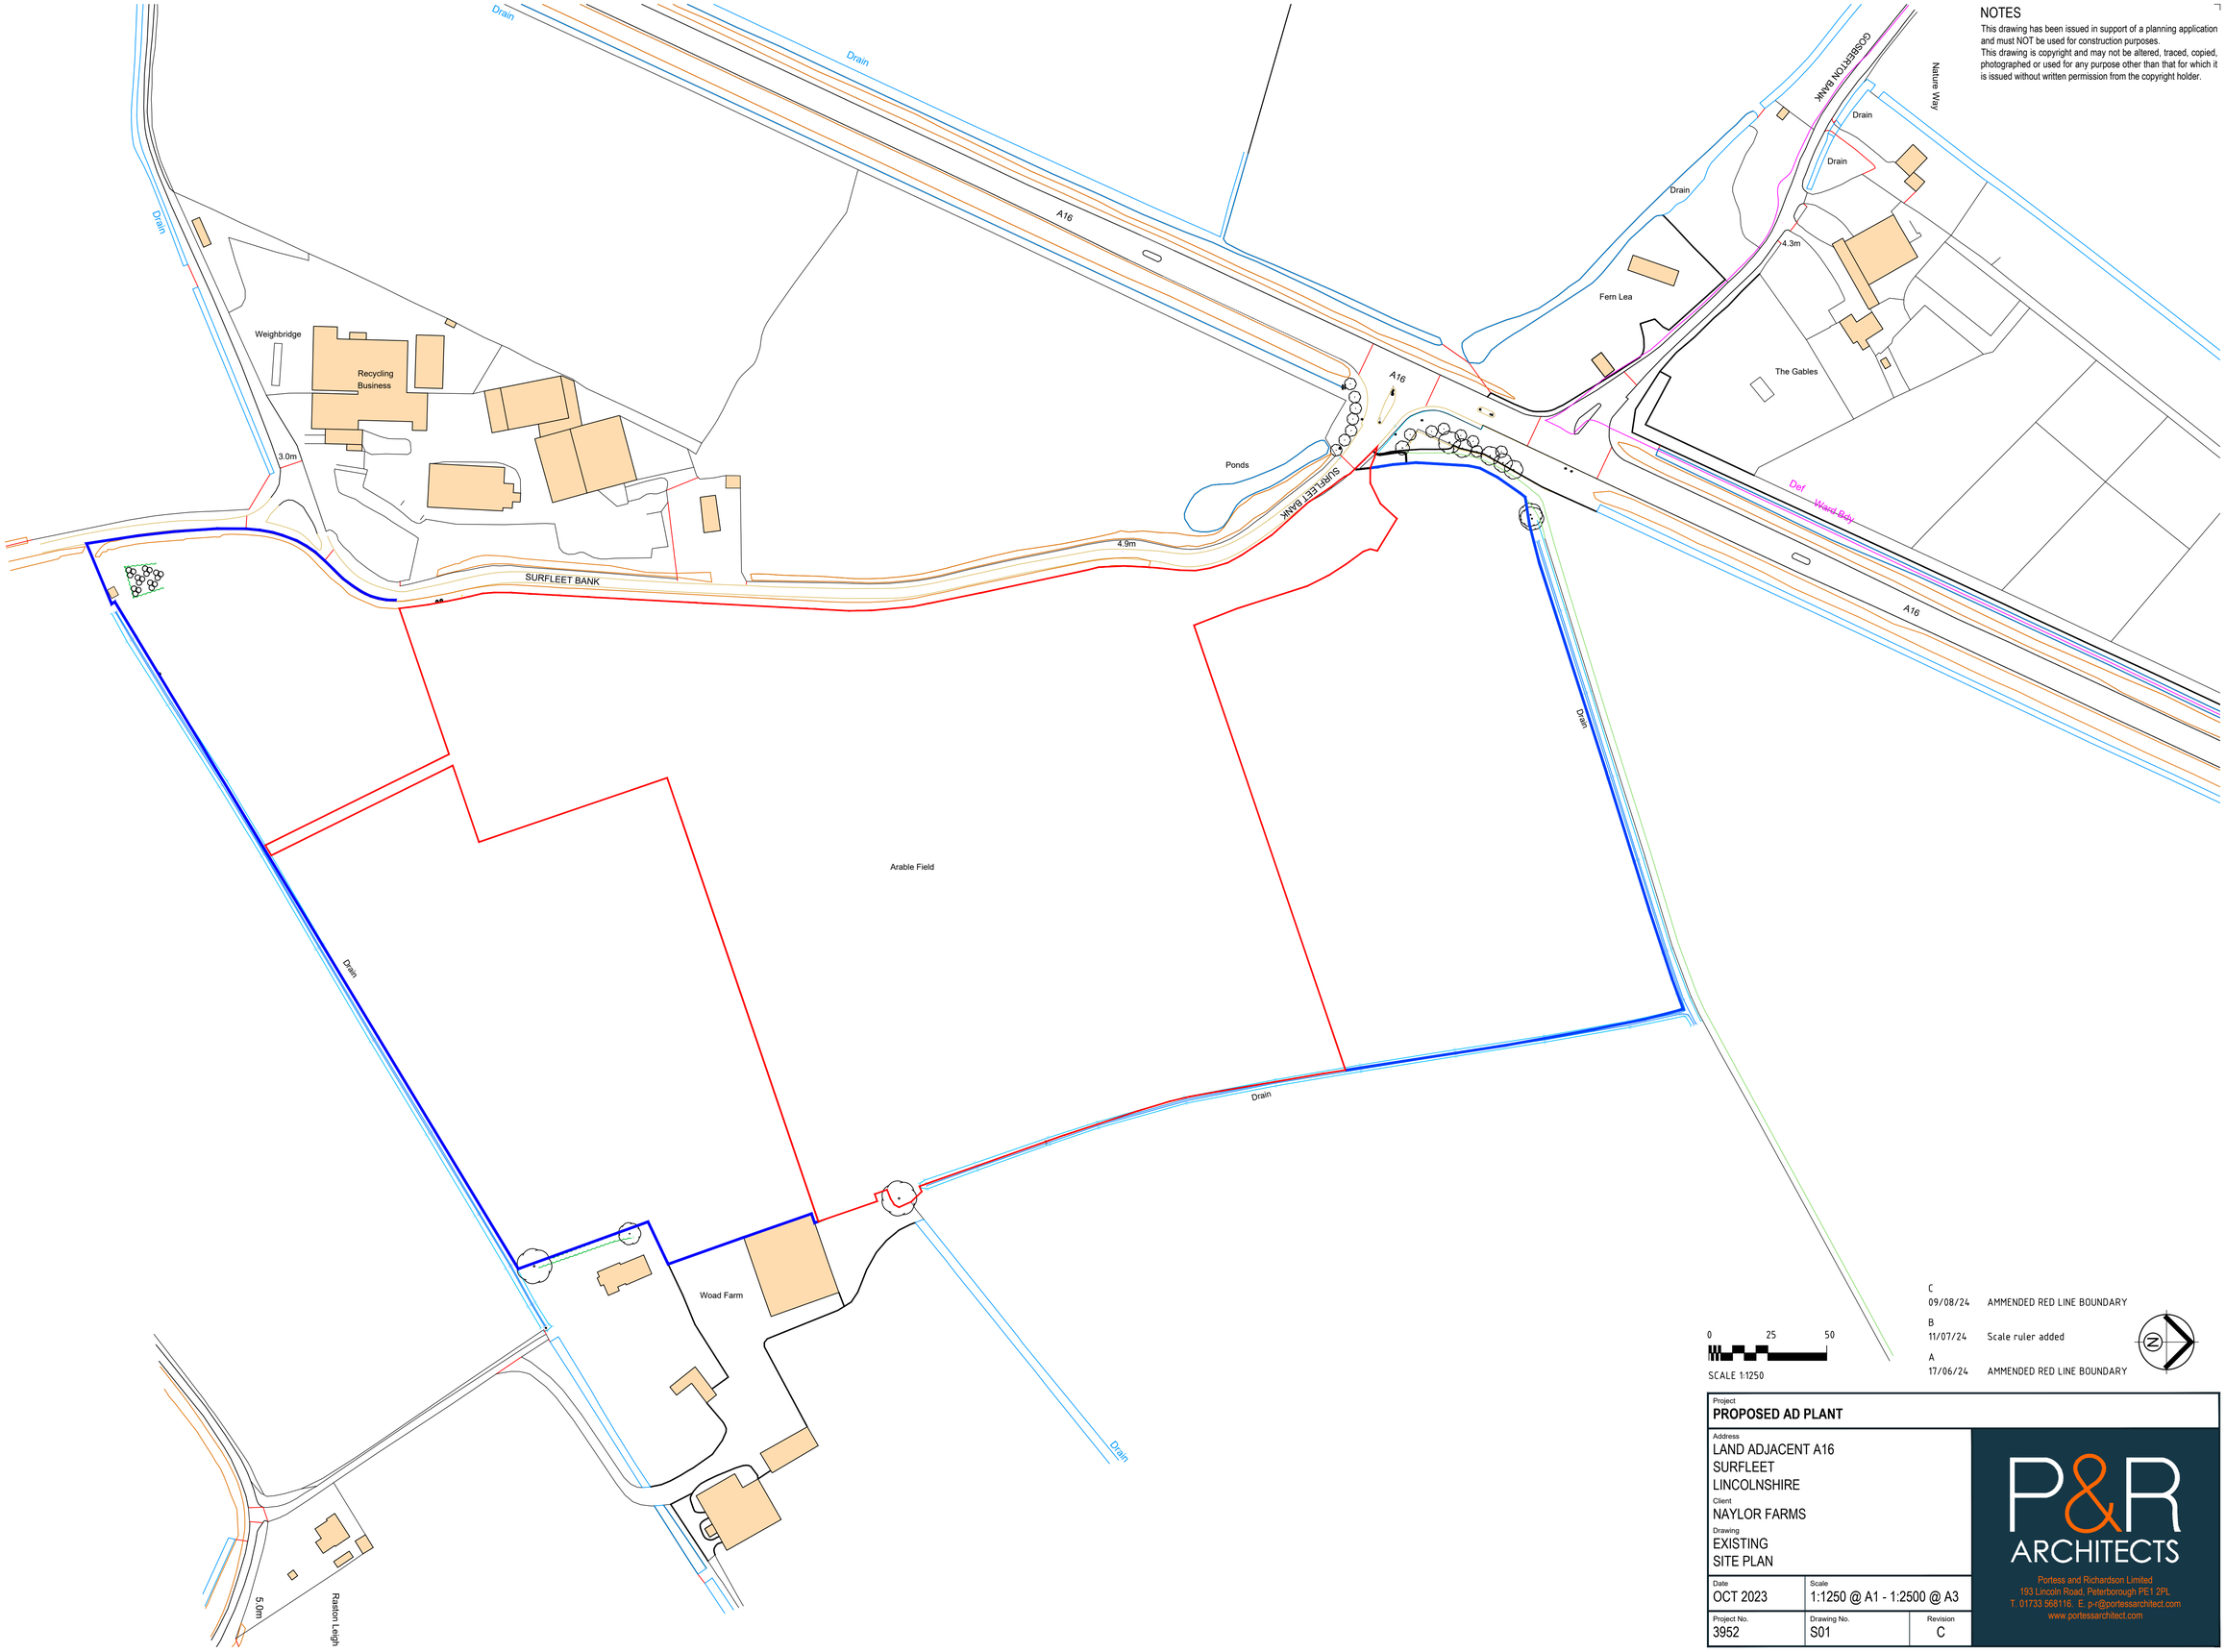


NOTES

This drawing has been issued in support of a planning application and must NOT be used for construction purposes.

This drawing is copyright and may not be altered, traced, copied, photographed or used for any purpose other than that for which it is issued without written permission from the copyright holder.

0 25 50

SCALE 1:1250

C	09/08/24	AMMENDED RED LINE BOUNDARY
B	11/07/24	Scale ruler added
A	17/06/24	AMMENDED RED LINE BOUNDARY

Project
PROPOSED AD PLANT

Address
LAND ADJACENT A16
SURFLEET
LINCOLNSHIRE

Client
NAYLOR FARMS

Drawing
EXISTING
SITE PLAN

Date	Scale	
OCT 2023	1:1250 @ A1 - 1:2500 @ A3	
Project No. 3952	Drawing No. S01	Revision C

P&R ARCHITECTS
Portess and Richardson Limited
193 Lincoln Road, Peterborough PE1 2PL
T. 01733 568116. E. p-r@portessarchitect.com
www.portessarchitect.com