


NOTES
This drawing has been issued in support of a planning application and must NOT be used for construction purposes.
This drawing is copyright and may not be altered, traced, copied, photographed or used for any purpose other than that for which it is issued without written permission from the copyright holder.

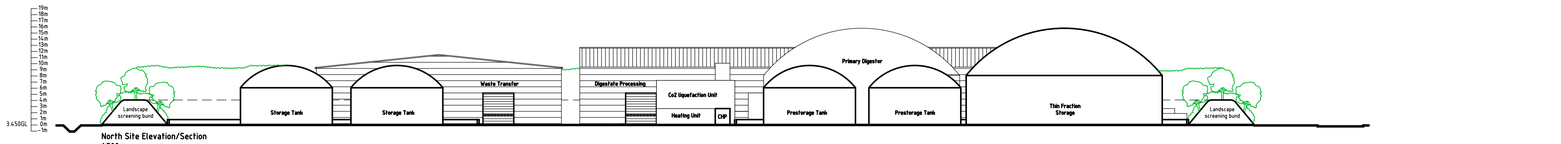


North Site Elevation/Section
1:500

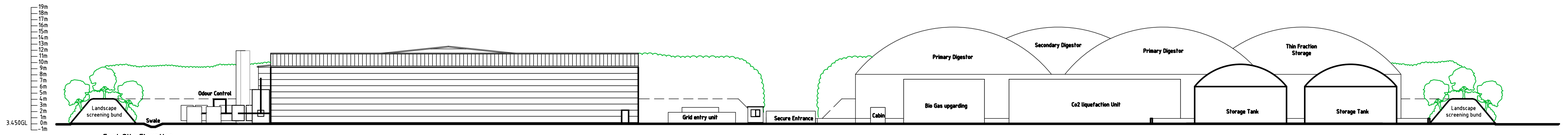


East Site Elevation
1:500

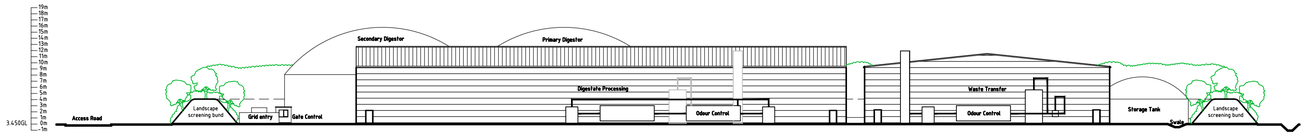

South Site Elevation
1:500

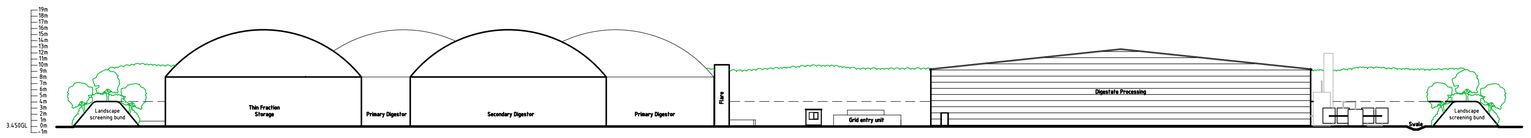

West Site Elevation
1:500

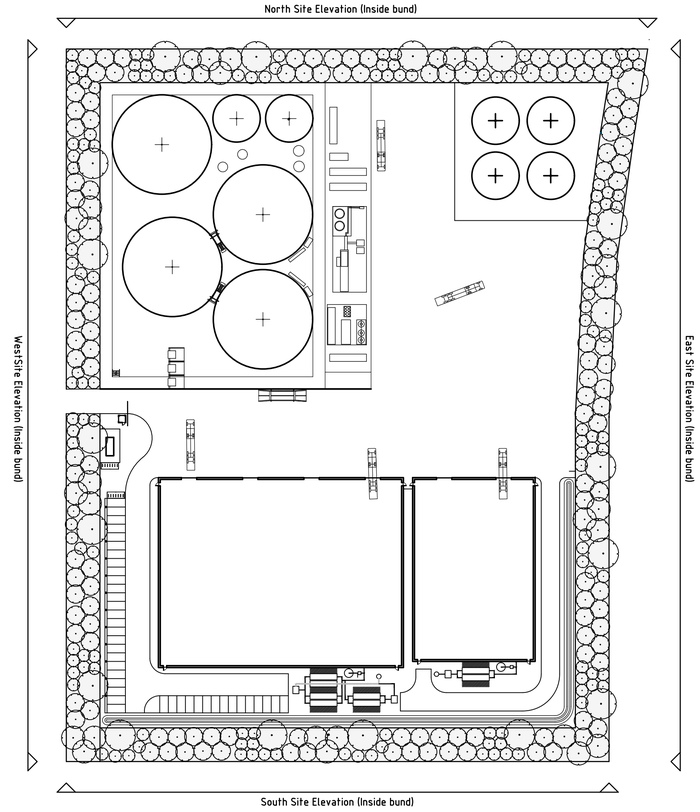

1:1000 Site plan Key

0 25 50
SCALE 1:500

A	General chnages to layout
14/06/2024	

Project
PROPOSED AD PLANT

Address
LAND OFF A16
SURFLEET
SPALDING

Client
NAYLOR FARMS

Drawing
PROPOSED
AD SITE ELEVATIONS

Date	Scale	
DEC 2023	1:500 @ A1 - 1:1000 @ A3	
Project No. 3952	Drawing No. P09	Revision A

P&R ARCHITECTS
Portess and Richardson Limited
193 Lincoln Road, Peterborough PE1 2PL
T. 01733 568116. E. p-r@portessarchitect.com
www.portessarchitect.com