


E L E V A T I O N S

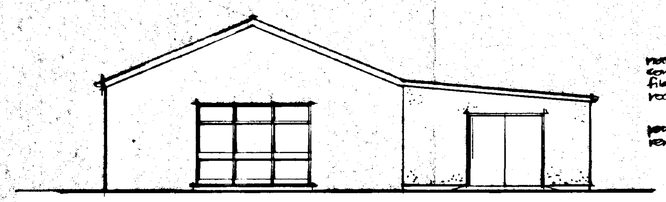


E A S T

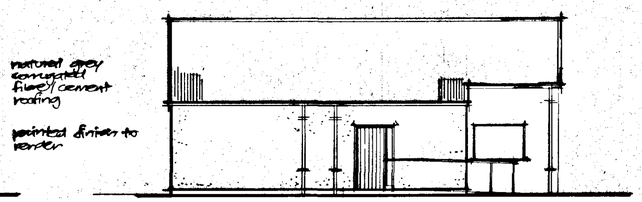


N O R T H

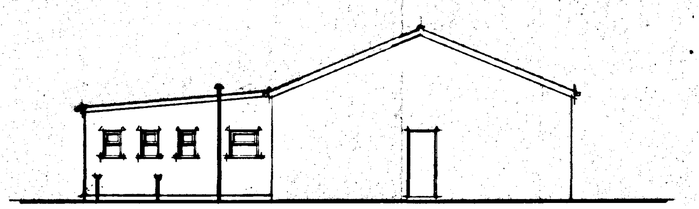

W E S T

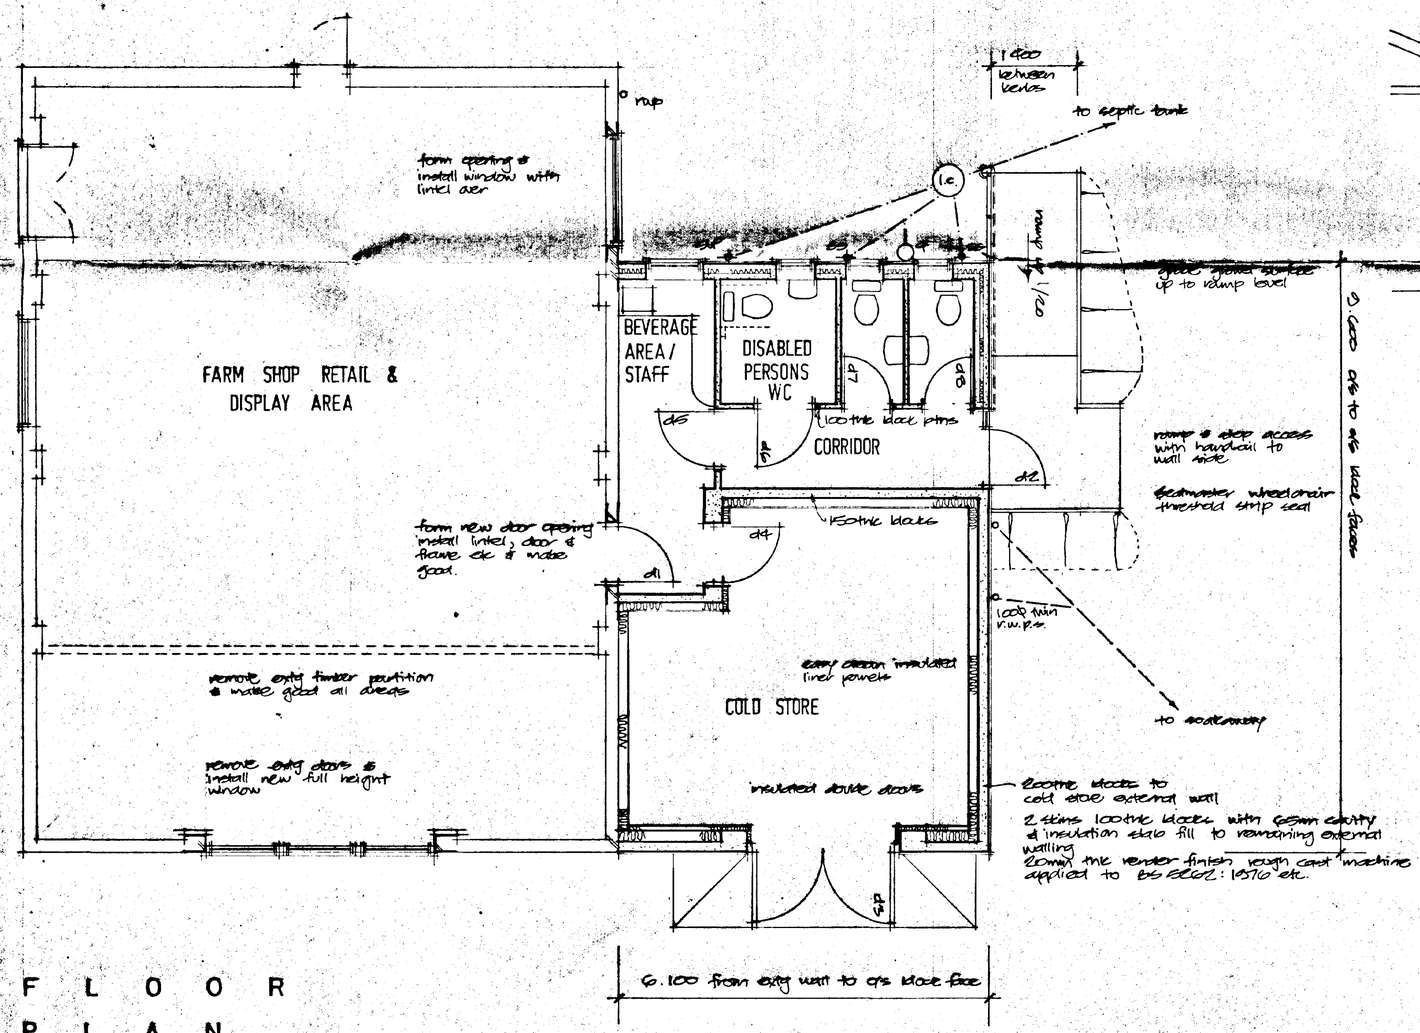

F L O O R P L A N

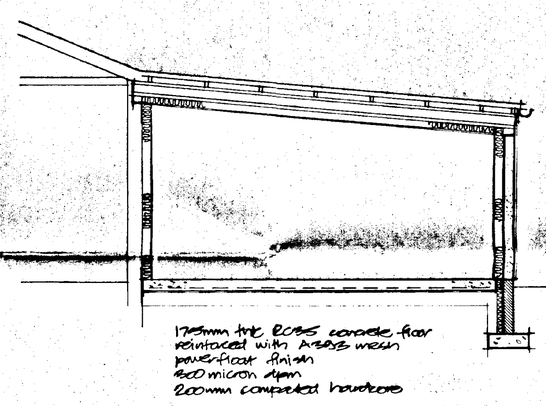

S E C T I O N

DETERMINED PLAN

corrugated fibre/cement sheeting with sealed laps on 100 x 50 treated s/w purlins at 900mm spacings

TWINPLATE Mk11-WEB BEAMS at 600 c/c

200 thk HEMELITE block walls to cold store

SOUTH HOLLAND DC
HOUSING & PLANNING
10 DEC 1998
Ref: 1225/98

ALL DIMENSIONS TO BE CHECKED ON SITE BY BUILDER AND ANY DISCREPANCIES REPORTED TO THE ARCHITECTURAL CONSULTANT IMMEDIATELY UPON DISCOVERY

THIS DRAWING IS THE COPYRIGHT OF L A BUILDING DESIGN AND MAY NOT BE COPIED OR REPRODUCED IN ANY FORM WITHOUT EXPRESS CONSENT

L. A. BUILDING DESIGN
Architectural and Surveying Practice
65 Hamram Boulevard
Spalding
Lincolnshire
PE11 1LB
Telefax (01775) 711437
Peter S. Lithgow MCIOB MBIAT
Member of the Chartered Institute of Building and Member of the British Institute of Architectural Technologists

project
PROPOSED COLD STORE AND TOILETS EXTENSION TO FARM SHOP
COLDHALL LANE
SURFLEET
LINCOLNSHIRE

client
E HARTFIL & SONS


drawing
PLAN, SECTION AND ELEVATIONS

scale
1:50 & 1:100

date
NOV 98

dwg no
98/07

dwg no revisions
98

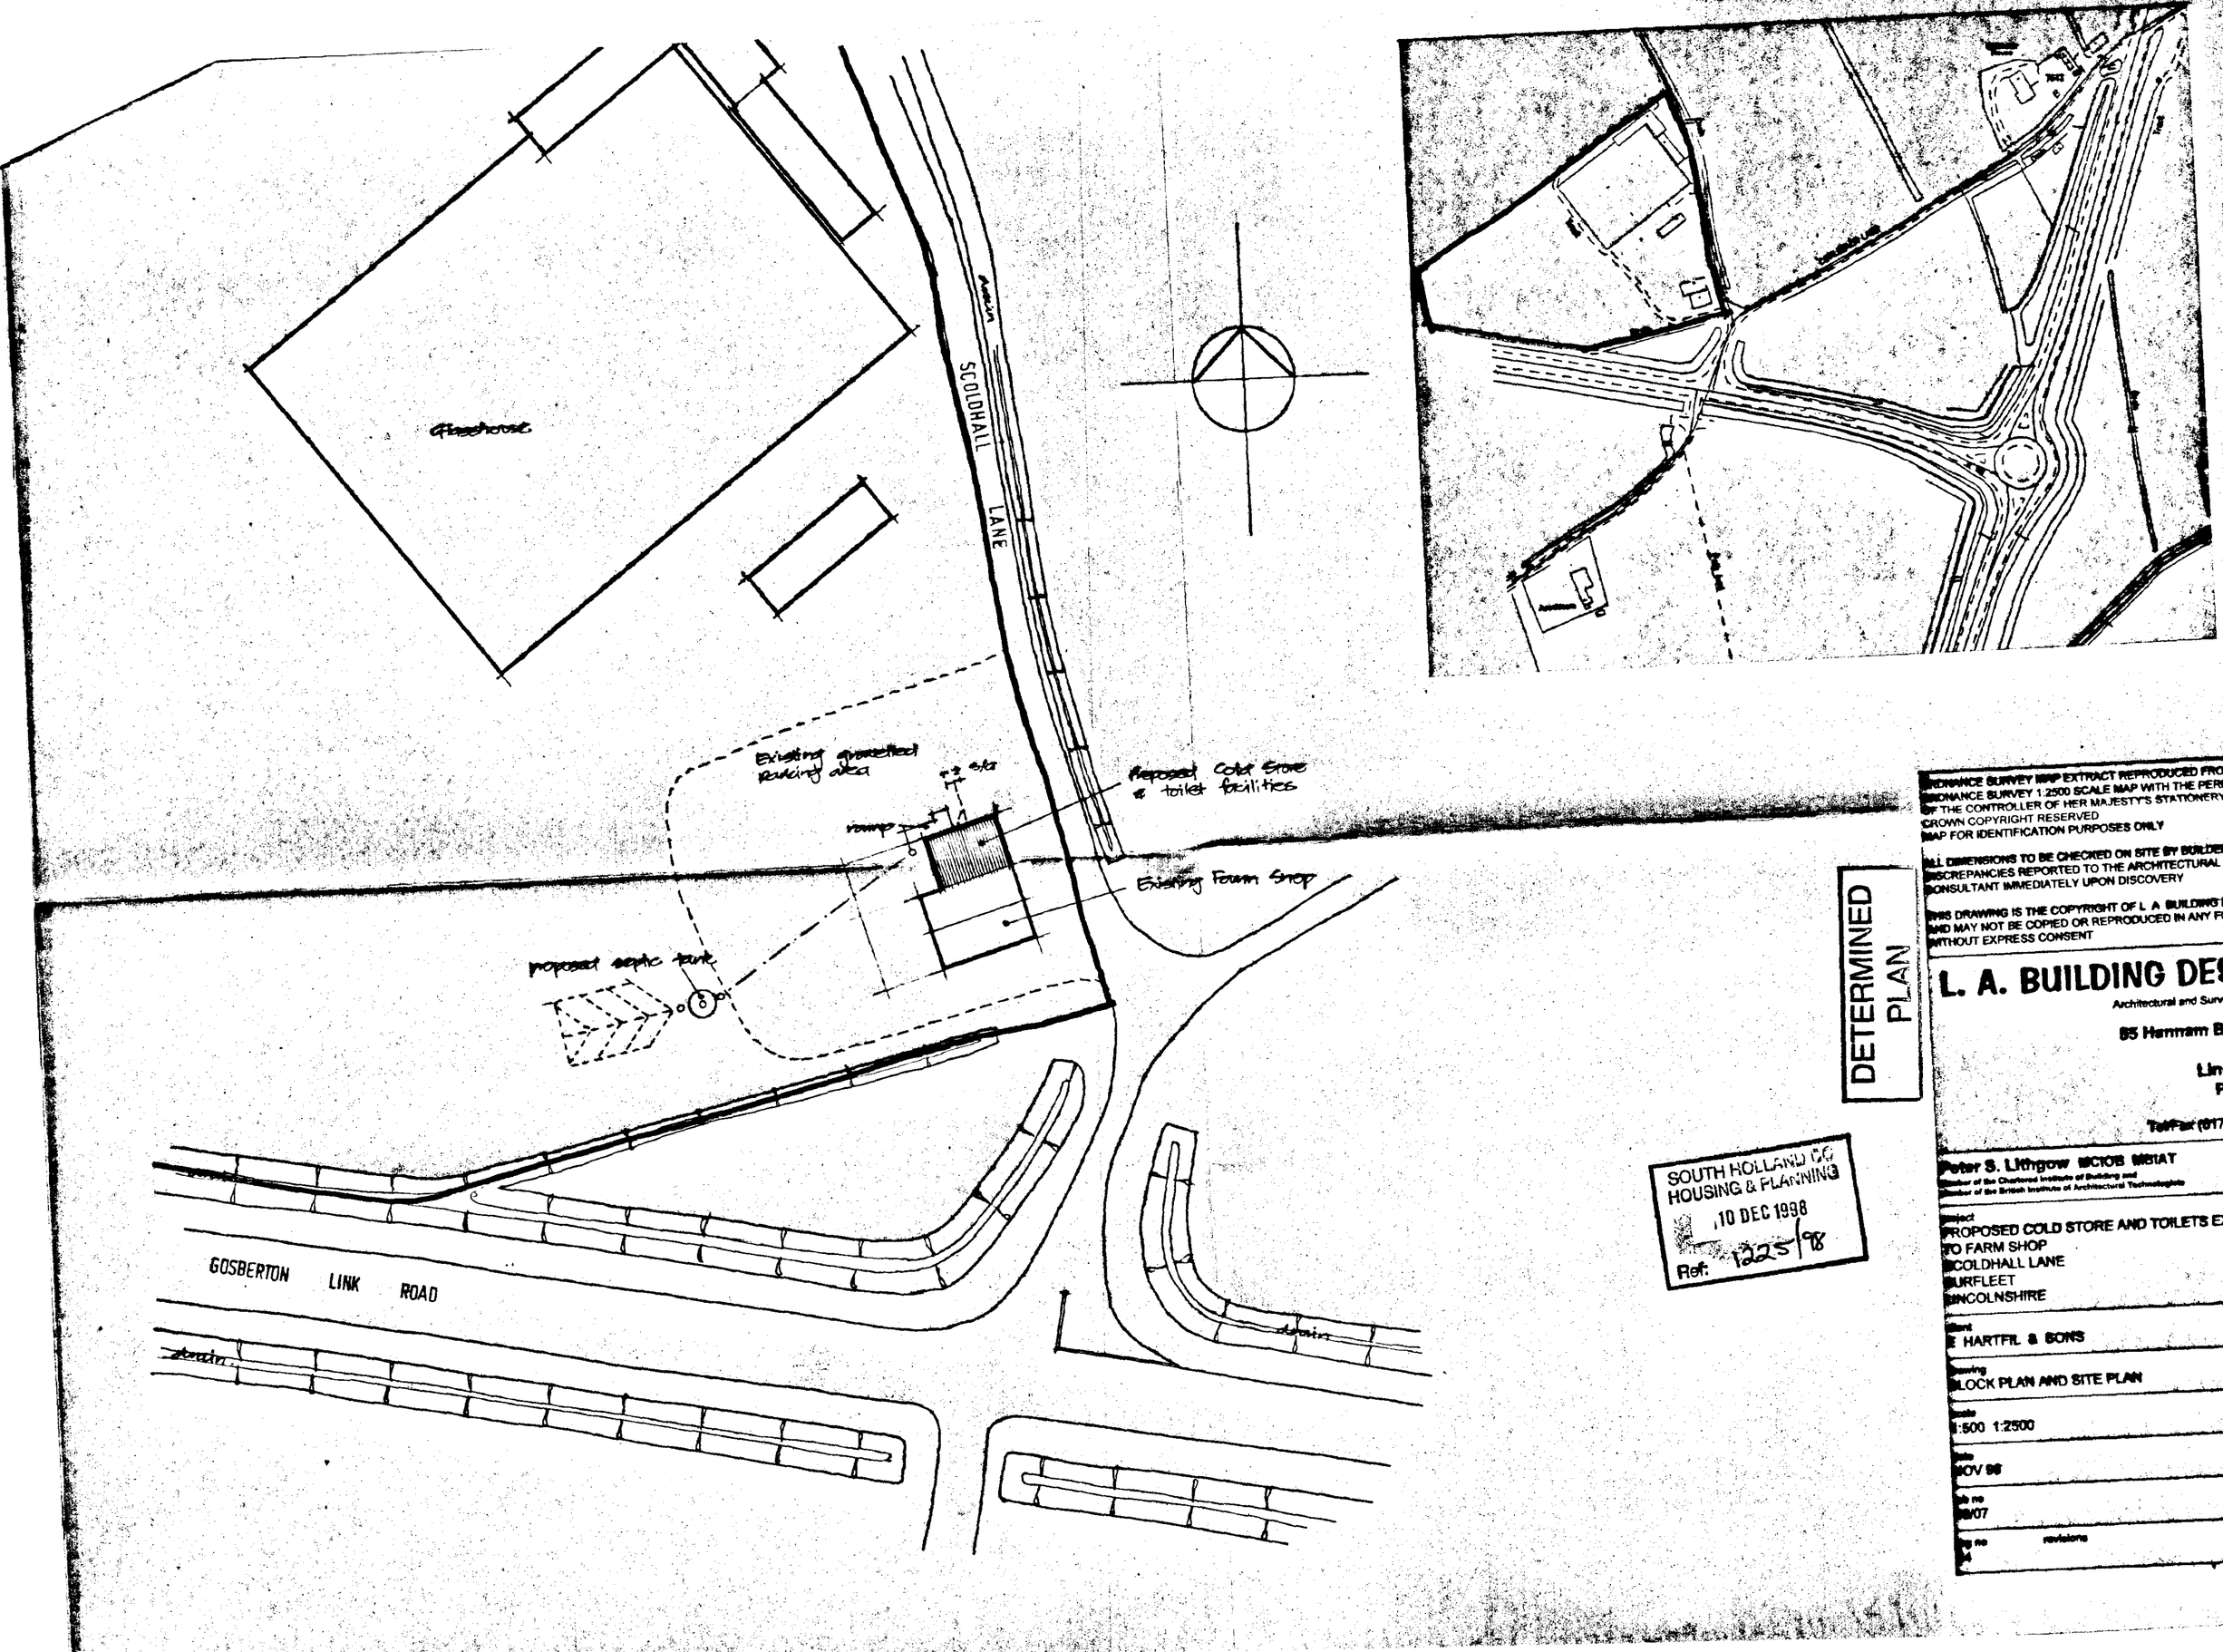

DETERMINED PLAN

SOUTH HOLLAND DC
HOUSING & PLANNING
10 DEC 1998
Ref: 1225/98

ORDNANCE SURVEY MAP EXTRACT REPRODUCED FROM THE ORDNANCE SURVEY 1:2500 SCALE MAP WITH THE PERMISSION OF THE CONTROLLER OF HER MAJESTY'S STATIONERY OFFICE CROWN COPYRIGHT RESERVED MAP FOR IDENTIFICATION PURPOSES ONLY

ALL DIMENSIONS TO BE CHECKED ON SITE BY BUILDER AND ANY DISCREPANCIES REPORTED TO THE ARCHITECTURAL CONSULTANT IMMEDIATELY UPON DISCOVERY

THIS DRAWING IS THE COPYRIGHT OF L A BUILDING DESIGN AND MAY NOT BE COPIED OR REPRODUCED IN ANY FORM WITHOUT EXPRESS CONSENT

L. A. BUILDING DESIGN
Architectural and Surveying Practice
85 Hanram Boulevard
Spalding
Lincolnshire
PE11 1LB
Tel/Fax (01775) 711437
Peter S. Lithgow MCIOB MSIAT
Member of the Chartered Institute of Building and Member of the British Institute of Architectural Technologists

project
PROPOSED COLD STORE AND TOILETS EXTENSION TO FARM SHOP
COLDHALL LANE
SURFLEET
LINCOLNSHIRE

client
E HARTFIL & SONS

drawing
BLOCK PLAN AND SITE PLAN

scale
1:500 1:2500

date
NOV 98

job no
98/07

drg no
revisions