



Front/Side 3D View

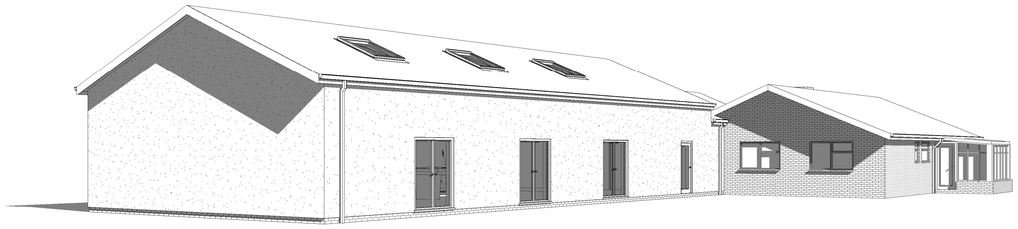


Front 3D View




Rear 3D View

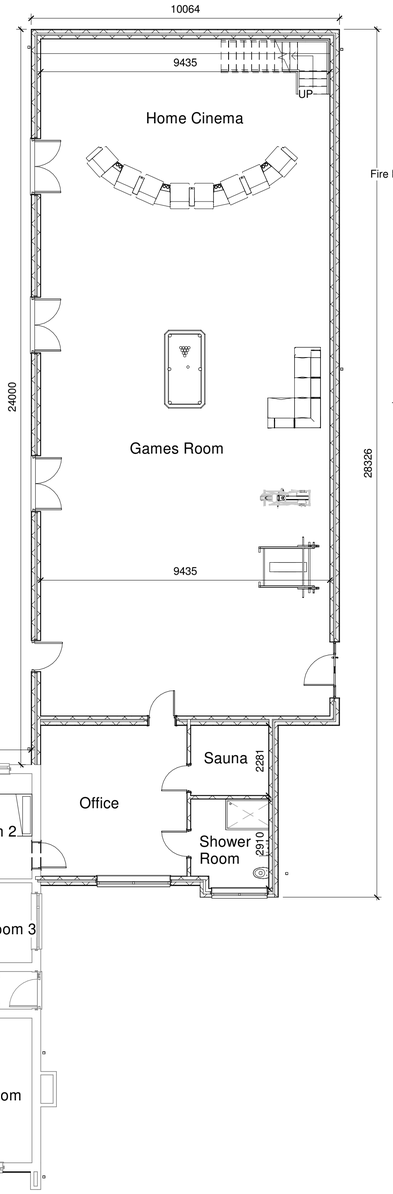


Proposed Ground Floor Plan
1 : 100

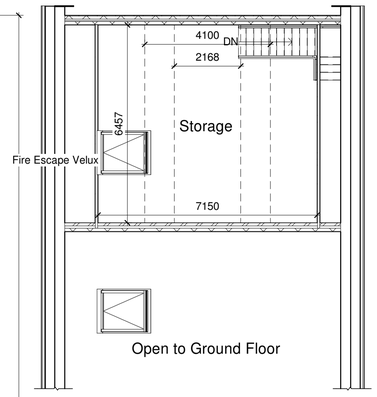


Proposed First Floor Plan
1 : 100

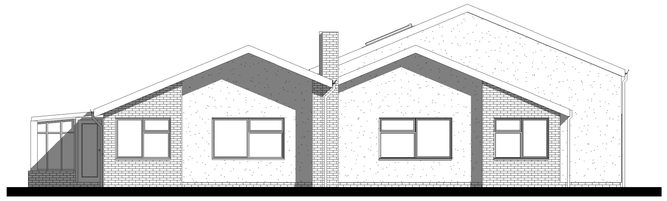


Proposed Front Elevation
1 : 100

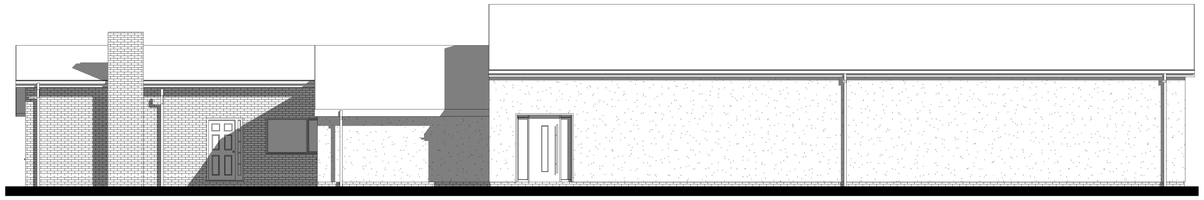

Proposed Side (1) Elevation
1 : 100

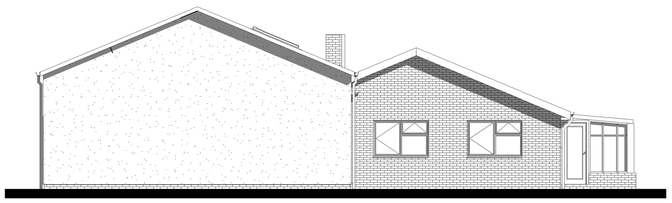

Proposed Rear Elevation
1 : 100

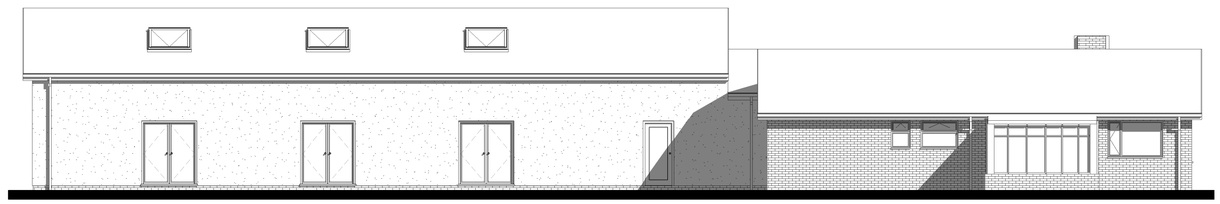

Proposed Side (2) Elevation
1 : 100





VISUAL SCALE 1:50 @ A1



VISUAL SCALE 1:100 @ A1

Rev	Description	Date

RICHARDS
ARCHITECTURAL
4 BEAR LANE,
PINCHBECK, SPALDING PE11 3XA
01775 713812

PROJECT

Proposed Single Storey Side Extension

CLIENT

Mr Gathercole,
Amstel, Park Lane,
Surfleet PE11 4AF

DRAWING

Proposed Ground Floor Plan
Proposed Elevations
3D Views

DRAWING NUMBER:	DATE:
RA/1218/21/01 (P5h)	15/11/21
DRAWN BY:	SCALE (@ A1):
HA	1 : 100

COPIES OF THESE DRAWINGS MUST NOT BE TAKEN, TRACED OR ALTERED FOR ANY PURPOSE OTHER THAN THAT FOR WHICH THEY ARE ISSUED WITHOUT WRITTEN PERMISSION OF RICHARDS ARCHITECTURAL. THESE SERVICES ARE PRODUCED ONLY FOR THE PURPOSE OF OBTAINING PLANNING OR BUILDING REGULATIONS APPROVAL AND DO NOT CONTAIN A FULL SPECIFICATION FOR THE PROPOSED WORK AND MUST NOT BE USED AS A CONTRACT DOCUMENT ALONE. THE PROPOSED WORK WILL NOT BE SUPERVISED/INSPECTED BY RICHARDS ARCHITECTURAL (unless agreed otherwise in writing by the client). THEREFORE IT IS THE CLIENT OR THEIR APPOINTED BUILDER/CONTRACTORS RESPONSIBILITY TO CONTROL WORKMANSHIP/MATERIALS AND SPECIFICATION AND ANY VARIATIONS TO THE CONTRACT. IT IS NEITHER PRACTICAL OR REASONABLE TO SHOW ALL THE RELEVANT MATTERS ON THE DRAWINGS, THE FACT THAT MATTERS ARE NOT MENTIONED DOES NOT ALEVIATE THE BUILDER/CONTRACTOR FROM RESPONSIBILITES OF NON-COMPLIANCE IN CARRYING OUT THE WORK. ALL WORKS AND MATERIALS TO BE FITTED AND INSTALLED TO THE MANUFACTURERS INSTRUCTIONS AND COMPLY WITH THE MANUALS AND RECOMMENDATIONS, BUILDING REGULATIONS, BRITISH STANDARDS, CODES OF PRACTICE REQUIREMENTS CODES OF PRACTICE, BRITISH STANDARDS OR EUROPEAN CODE etc. ALL MEASUREMENTS ON THIS DRAWING ARE NOT TO BE SCALED FOR CONSTRUCTION/ORDERING PURPOSES. ALL DIMENSIONS FOR SETTING OUT OF THE WORKS AS SHOWN ON THE DRAWING TO BE CHECKED BY THE BUILDER/CONTRACTOR PRIOR TO THE COMMENCEMENT OF WORK AND ANY DISCREPANCIES REPORTED IMMEDIATELY. WHERE APPLICABLE DIMENSIONS SHOWN ARE EITHER THE OUTSIDE/INSIDE OF brk OR blockwork AND NOT FINISHED PLASTER. IT IS RECOMMENDED THAT A SITE SOIL SURVEY IS UNDERTAKEN PRIOR TO COMMENCEMENT OF WORKS. THE ACTUAL POSITIONING OF APPARATUS MUST BE ESTABLISHED BY THE BUILDER/CONTRACTOR PRIOR TO COMMENCEMENT OF WORK AND REPOSITIONED TO SUIT THE INDIVIDUAL SERVICE SUPPLIERS INSTALLATION RECOMMENDATIONS.
RICHARDS ARCHITECTURAL WILL NOT SHARE ANY CONFIDENTIAL INFORMATION WITH OTHER PARTIES WITHOUT YOUR CONSENT. FOR A COPY OF OUR PRIVACY POLICY PLEASE CONTACT INFO@RICHARDSARCHITECTURAL.CO.UK

HEALTH & SAFETY
the client is to ensure that the appointed contractor is familiar with and complies with Health & Safety for Building Sites and Work Places.