


Front/Side 3D View



Front 3D View

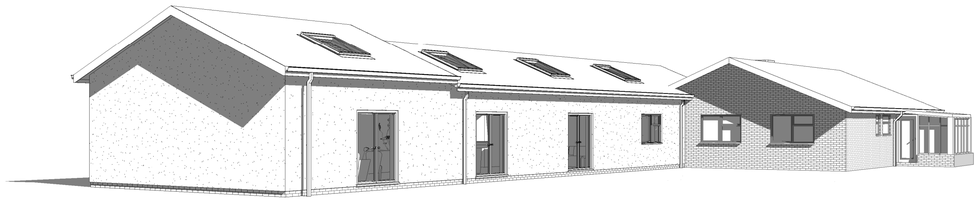


Rear 3D View

0m 1m 2m 3m 4m 5m


VISUAL SCALE 1:50 @ A1

0m 2m 4m 6m 8m 10m


VISUAL SCALE 1:100 @ A1

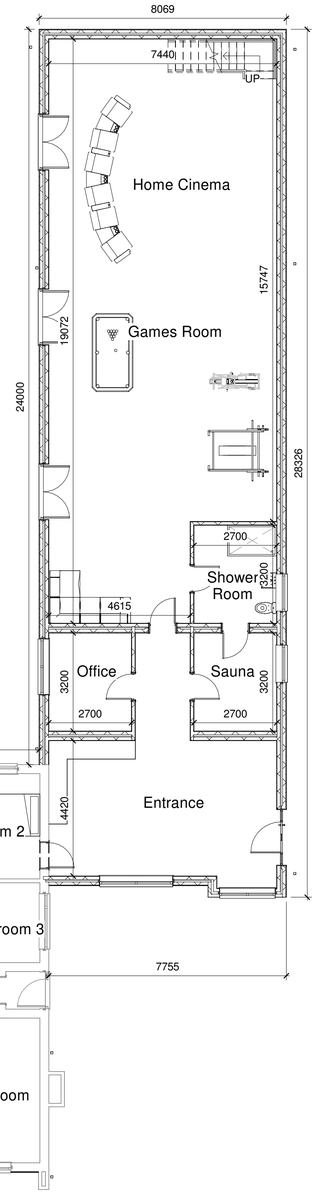


Proposed Ground Floor Plan
1 : 100

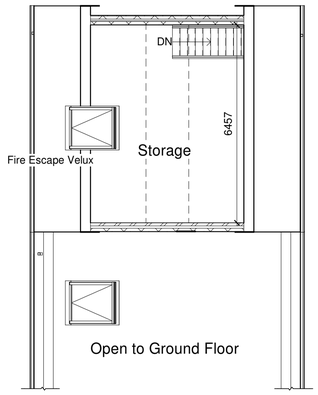


Proposed First Floor Plan
1 : 100

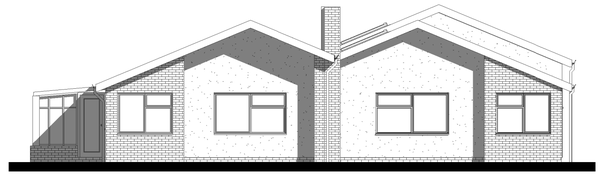


Proposed Front Elevation
1 : 100

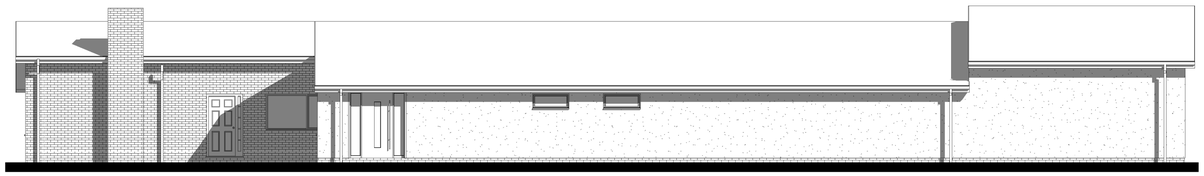

Proposed Side (1) Elevation
1 : 100

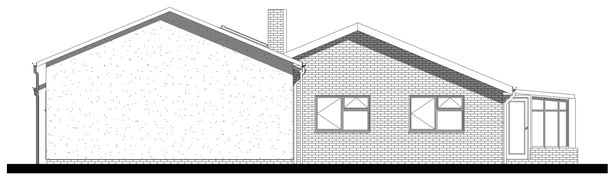

Proposed Rear Elevation
1 : 100

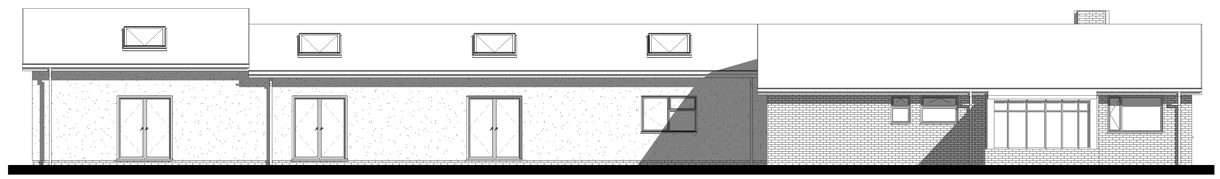

Proposed Side (2) Elevation
1 : 100

Rev	Description	Date
A	Extension reduced to 8069mm and Block Plan Amended	13/12/2021

RICHARDS ARCHITECTURAL

4 BEAR LANE,
PINCHBECK, SPALDING PE11 3XA
01775 713812

PROJECT

Proposed Single Storey Side Extension

CLIENT

Mr Gathercole,
Amstel, Park Lane,
Surfleet PE11 4AF

DRAWING

Proposed Ground Floor Plan
Proposed Elevations
3D Views

DRAWING NUMBER:	DATE:
RA/1218/21/01 A	16/12/21
DRAWN BY:	SCALE (@ A1):
HA	1 : 100

COPIES OF THESE DRAWINGS MUST NOT BE TAKEN, TRACED OR ALTERED FOR ANY PURPOSE OTHER THAN THAT FOR WHICH THEY ARE ISSUED WITHOUT WRITTEN PERMISSION OF RICHARDS ARCHITECTURAL. THESE SERVICES ARE PROCIDED ONLY FOR THE PURPOSE OF OBTAINING PLANNING OR BUILDING REGULATIONS APPROVAL AND DO NOT CONTAIN A FULL SPECIFICATION FOR THE PROPOSED WORK AND MUST NOT BE USED AS A CONTRACT DOCUMENT ALONE. THE PROPOSED WORK WILL NOT BE SUPERVISED INSPECTED BY RICHARDS ARCHITECTURAL (unless otherwise agreed in writing) AND IT IS THE RESPONSIBILITY OF THE BUILDER TO ENSURE THE BUILDER/CONTRACTORS RESPONSIBILITY TO CONTROL WORKMANSHIP,MATERIALS AND SPECIFICATION AND ANY VARIATIONS TO THE CONTRACT, IT IS NEITHER PRACTICAL OR REASONABLE TO SHOW ALL THE RELEVANT MATTERS ON THE DRAWINGS, THE FACT THAT MATTERS ARE NOT MENTIONED DOES NOT ALEVIATE THE BUILDER/CONTRACTOR FROM RESPONSIBILITES OF NON-COMPLIANCE IN CARRYING OUT THE WORK. ALL WORKS AND MATERIALS TO BE FITTED AND INSTALLED TO THE MANUFACTURERS INSTRUCTIONS AND COMPLY WITH THE MANUALS AND APPROVED DOCUMENTS OF THE BUILDING REGULATIONS AND CURRENT NHBC TECHNICAL REQUIREMENTS CODES OF PRACTICE, BRITISH STANDARDS OR EUROPEAN CODE etc. ALL MEASUREMENTS ON THIS DRAWING ARE NOT TO BE SCALED FOR CONSTRUCTION/ORDERING PURPOSED. ALL DIMENSIONS FOR SETTING OUT OF THE WORKS AS SHOWN ON THE DRAWING TO BE CHECKED BY THE BUILDER/CONTRACTOR PRIOR TO THE COMMENCEMENT OF WORK AND ANY DISCREPANCIES REPORTED IMMEDIATELY. WHERE APPLICABLE DIMENSIONS SHOWN ARE EITHER THE MINIMUM OR MAXIMUM PERMISSIBLE AND MUST NOT BE EXCEEDED OR REDUCED. WHERE A SITE SOIL SURVEY IS UNDERTAKEN PRIOR TO COMMENCEMENT OF WORKS, THE ACTUAL POSITIONING OF APPARATUS MUST BE ESTABLISHED BY THE BUILDER/CONTRACTOR PRIOR TO COMMENCEMENT OF WORK AND REPOSITIONED TO SUIT THE INDIVIDUAL SERVICE SUPPLIERS INSTALLATION RECOMMENDATIONS.
RICHARDS ARCHITECTURAL WILL NOT SHARE ANY CONFIDENTIAL INFORMATION WITH OTHER PARTIES WITHOUT YOUR CONSENT. FOR A COPY OF OUR PRIVACY POLICY PLEASE CONTACT INFO@RICHARDSARCHITECTURAL.CO.UK

HEALTH & SAFETY
the client is to ensure that the appointed contractor is familiar with and complies with Health & Safety for Building Sites and Work Places.