
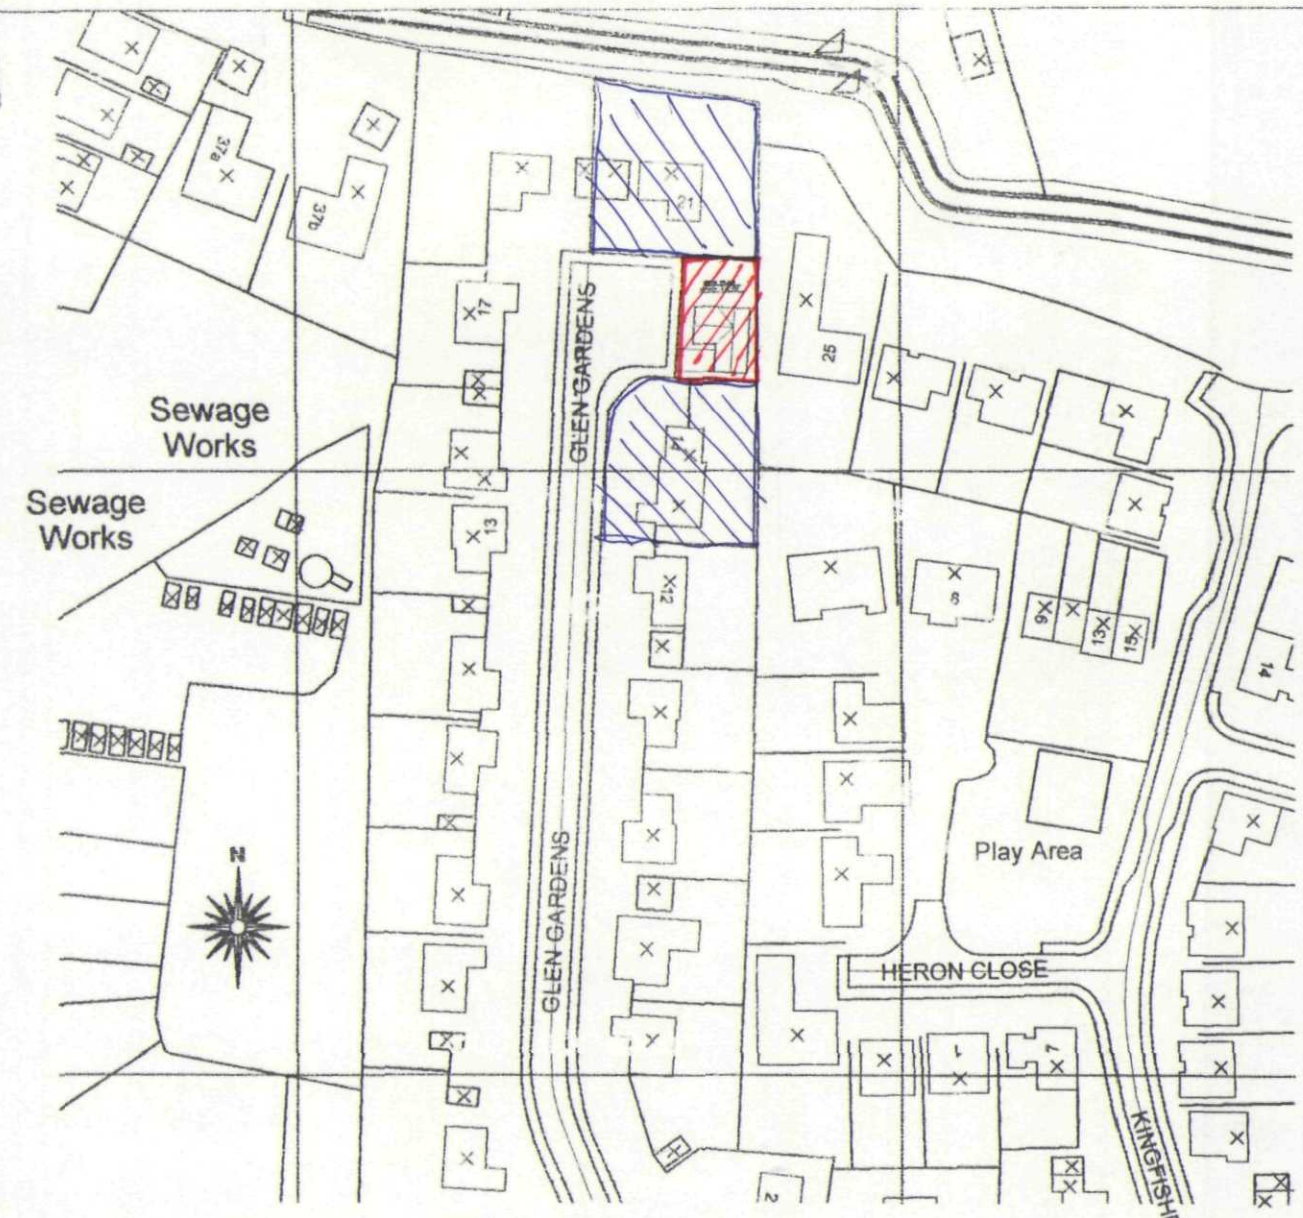


LOCATION PLAN
Scale 1:1250

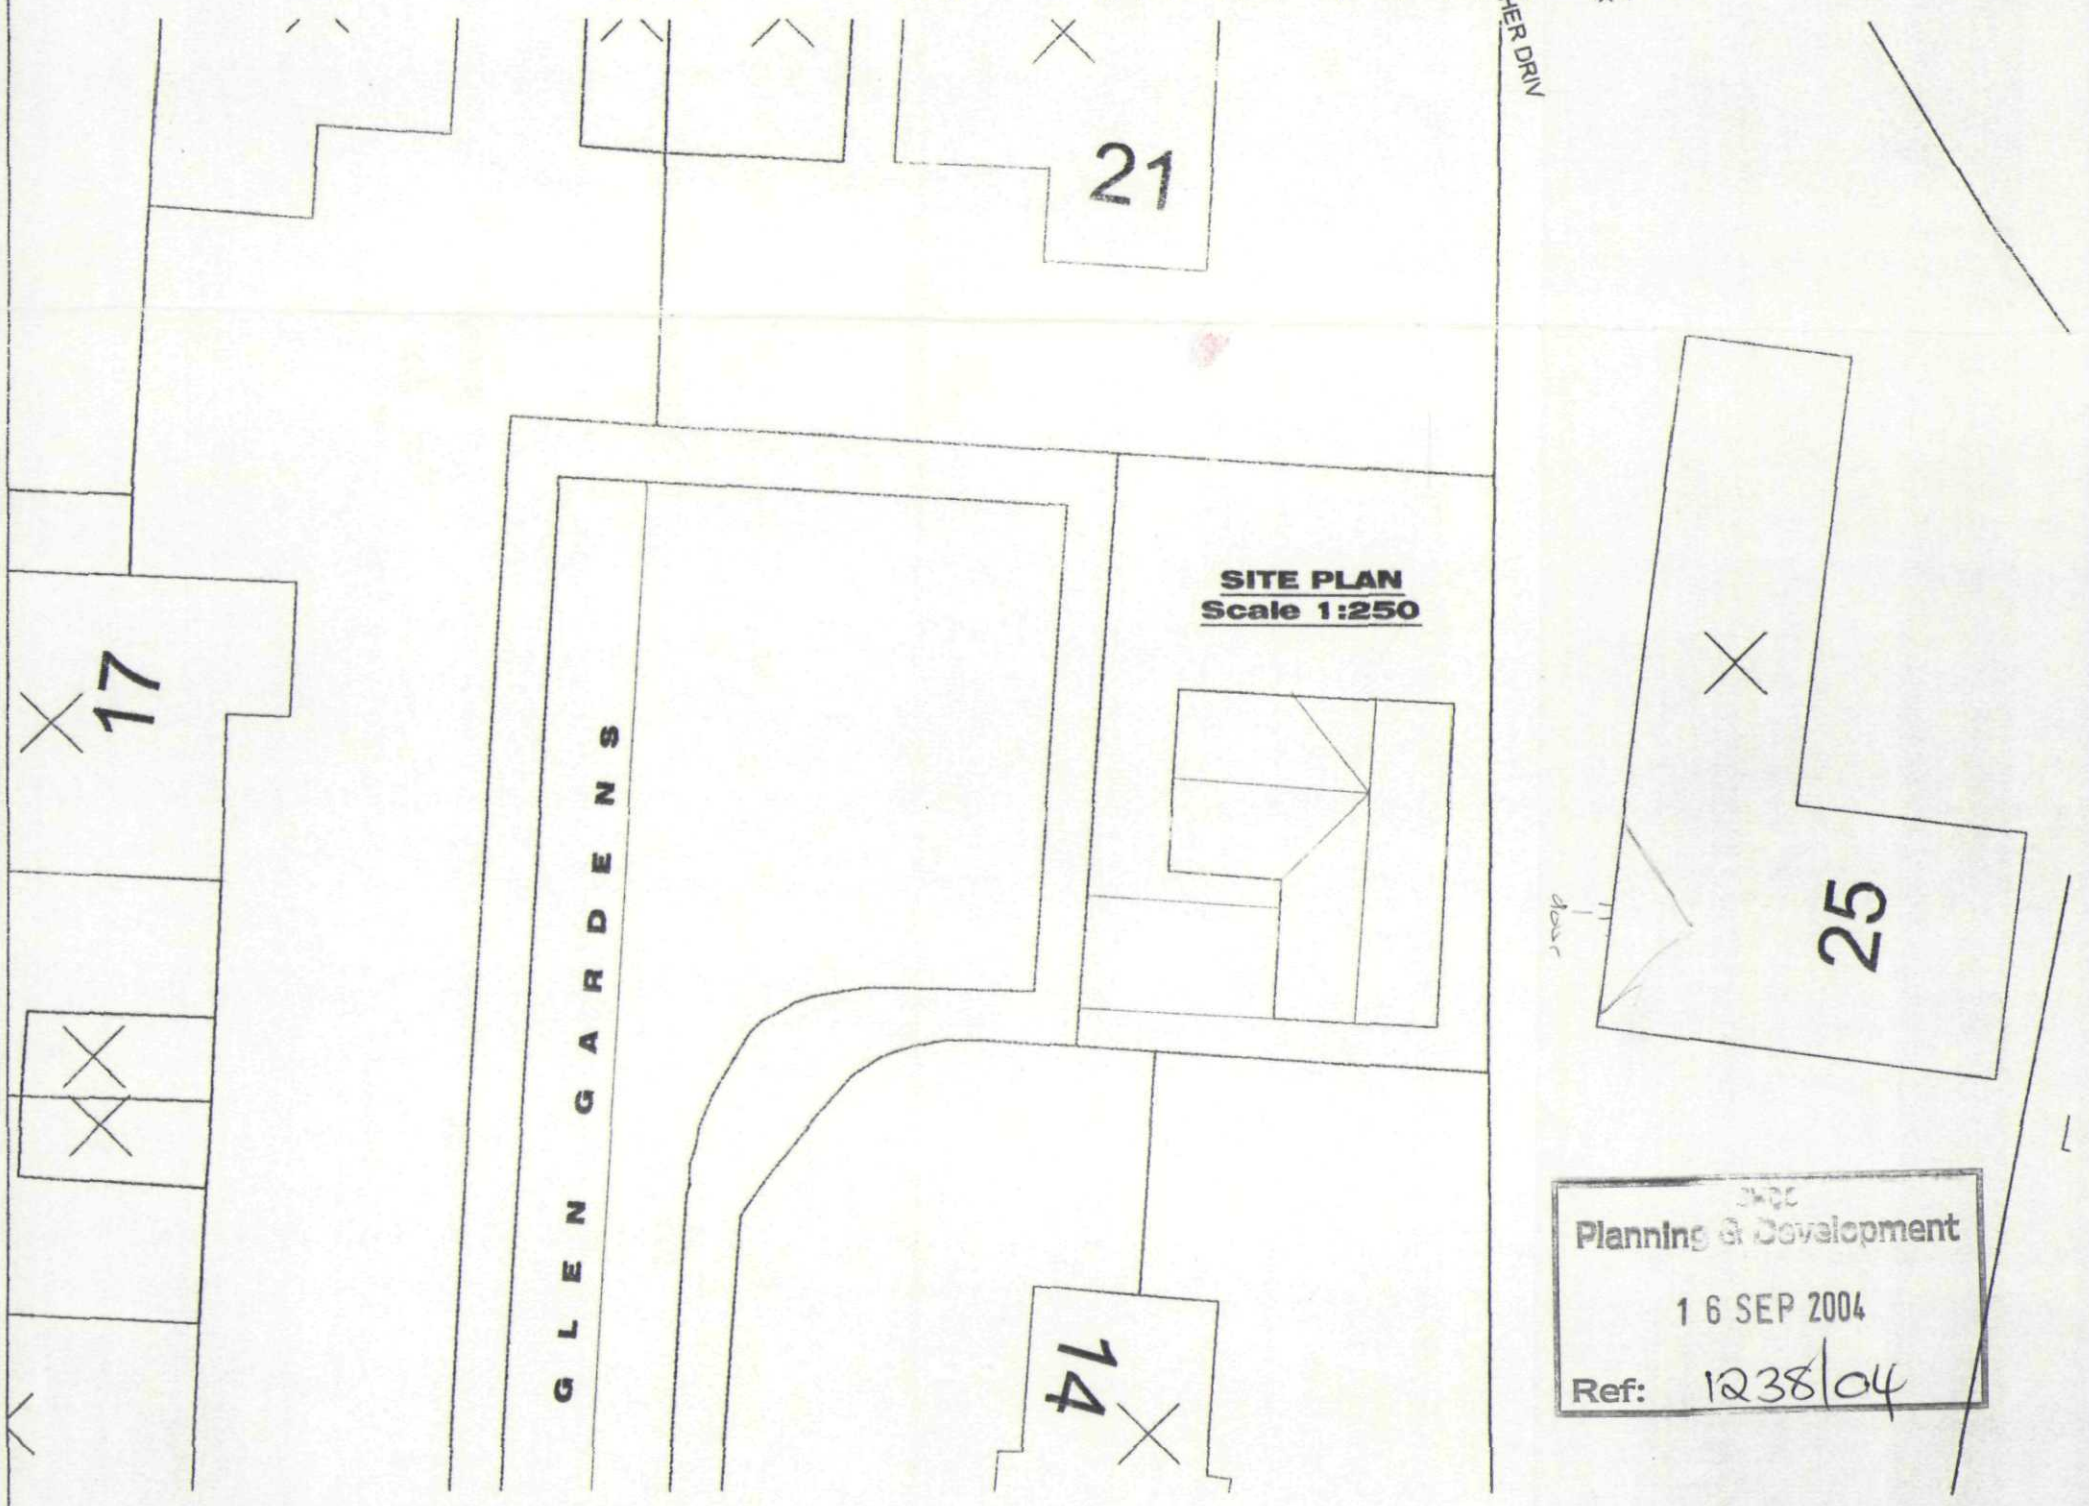

SITE PLAN
Scale 1:250

Planning & Development
16 SEP 2004
Ref: 1238/04

remway design Ltd 3, Rembrandt Way Spalding Lincs PE11 3HX Tel: 07815 112 058 Fax: 01775 768 921 e-mail: jason@remwaydesign.co.uk	Site: Proposed Residential Building Plot bewteen 14 & 21 Glen Gardens	Client: Mr M Williams & Mr R Revell 14 Glen Gardens 21 Glen Gardens Surfleet Surfleet PE11 4EB PE11 4EB	Date: aug04 Scale: 1:250 / 1:1250 Drawing No: rem 954 - 01