
Do not scale this drawing. Report any ambiguities to the architect immediately.

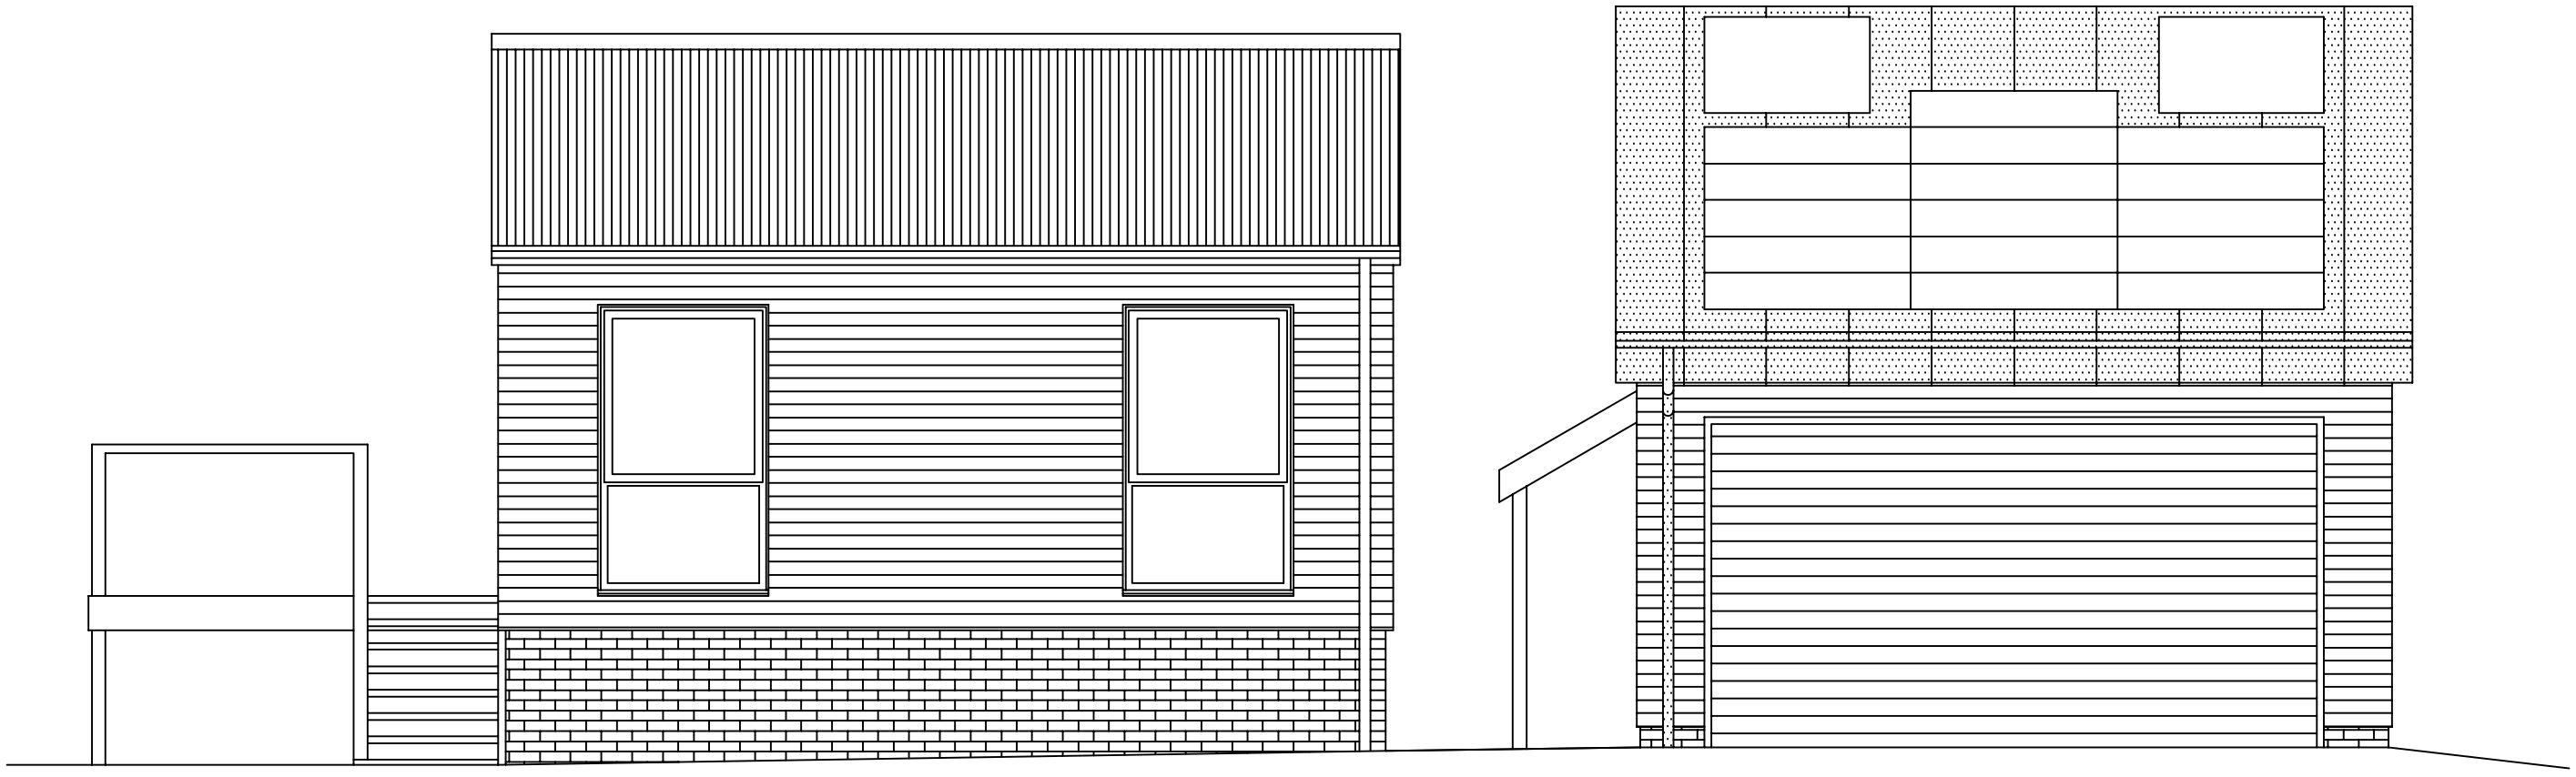

SOUTH

C 21 Dec 2021 Downpipe added.
B 20 Dec 2021 Gradient corrected.
A 20 Dec 2021 Floor level raised for flood reasons.

Revisions

JEFF SOWERBY ARCHITECT
290 Albert Road, Sheffield S8 9RD website: www.jeffsowerbyarchitect.com
e-mail: jeff@jeffsowerbyarchitect.com telephone/fax: 0114 327 9036

Client
CHRIS DOUGLAS

Job title
PROPOSED ART STUDIO AT 6 THE RESERVOIR, SURFLEET SEAS END

Drawing title
SOUTH ELEVATION - COMPARISON WITH ADJACENT GARAGE

Scale	Drawing no.	Revision	Date
1:50	SU3.03	C	02.11.2021