


ELEVATION TO GOSBERTON ROAD




ELEVATION TO STOCKHOUSE LANE



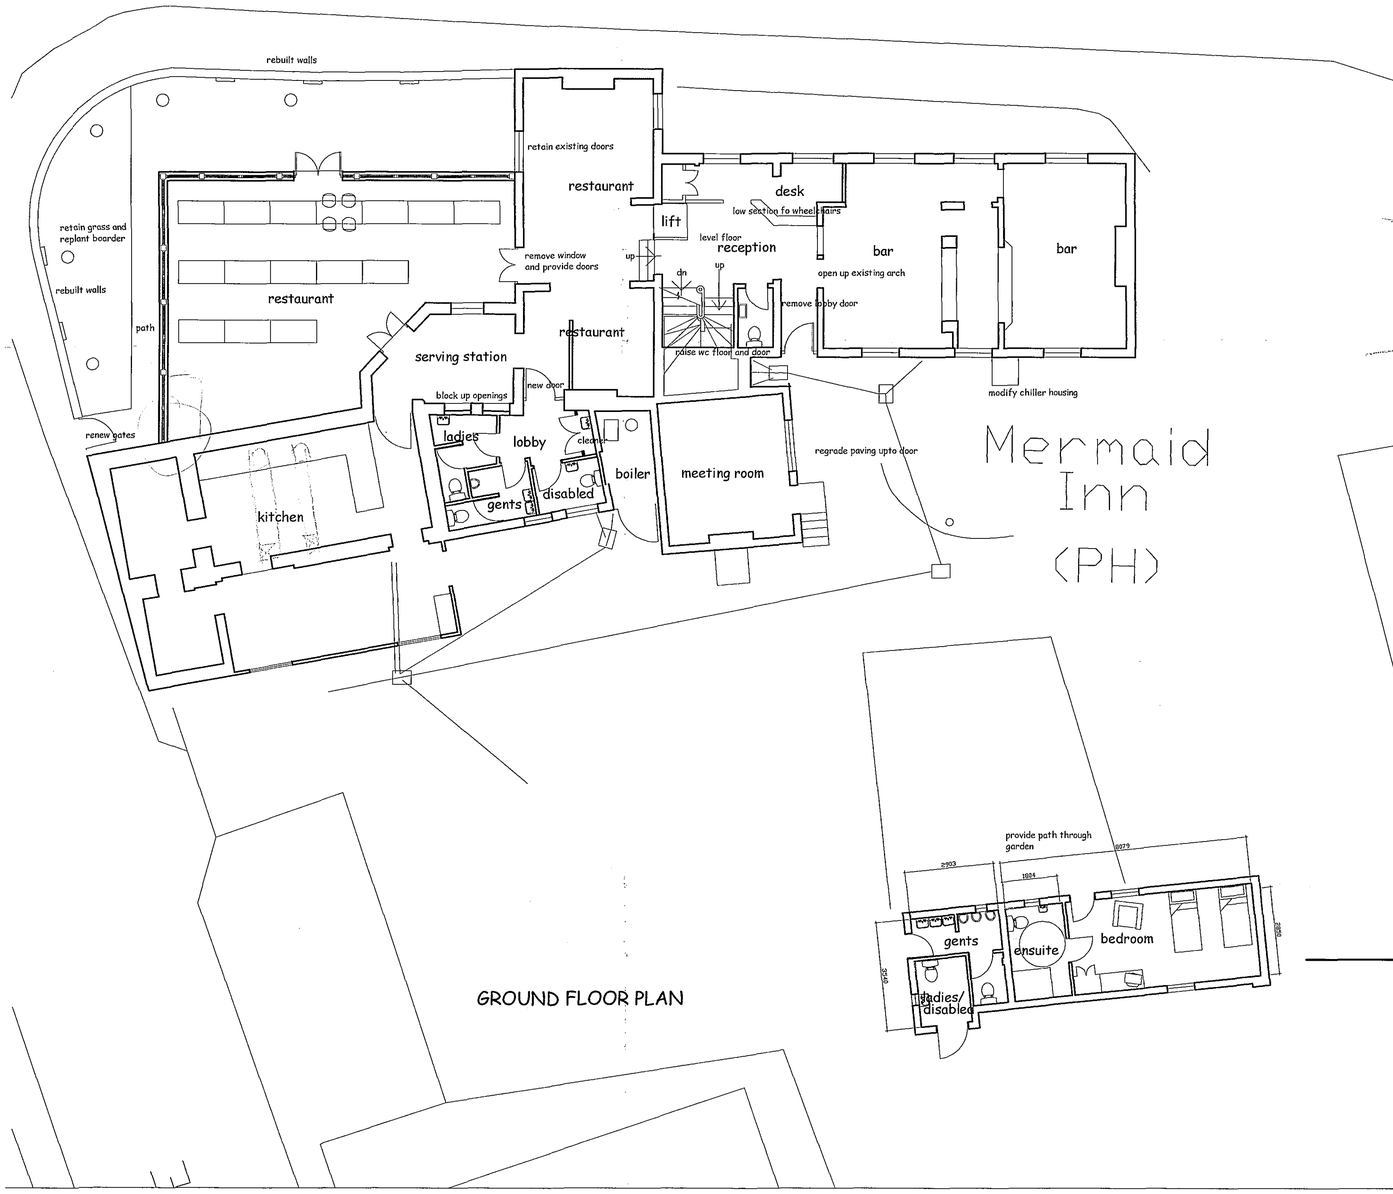

GROUND FLOOR PLAN

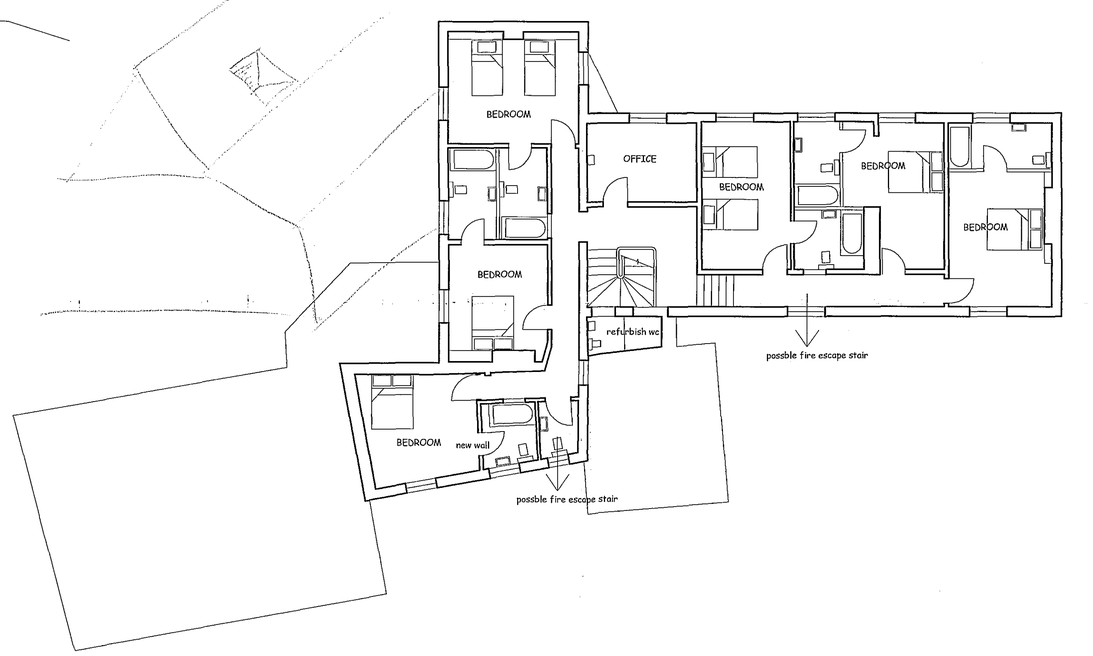

FIRST FLOOR PLAN



SHDC
PLANNING & DEVELOPMENT
2 4 OCT 2005
Ref. 1447/05

DC ARCHITECTURAL SOLUTIONS LIMITED
ARCHITECTURAL AND PLANNING SERVICES
26,SOUTHGATE, SLEAFORD,LINCOLNSHIRE, NG34 7RY
TEL NO. 01529 309611; FAX. NO. 01529 309612
E-mail - dcarchitectural@btconnect.com

Client: The Mermaid Inn

Project: Alterations and Extensions to Premises , The Mermaid Inn, Gosberton Road, Surfleet.

Drawing Title: Proposed Plan and Elevations

Drawing number: DC056/M/21

Scale: 1:100

Drawn: dlb

Revision: B

Date: June 05

Checked: