



ELEVATION TO GOSBERTON ROAD




ELEVATION TO STOCKHOUSE LANE

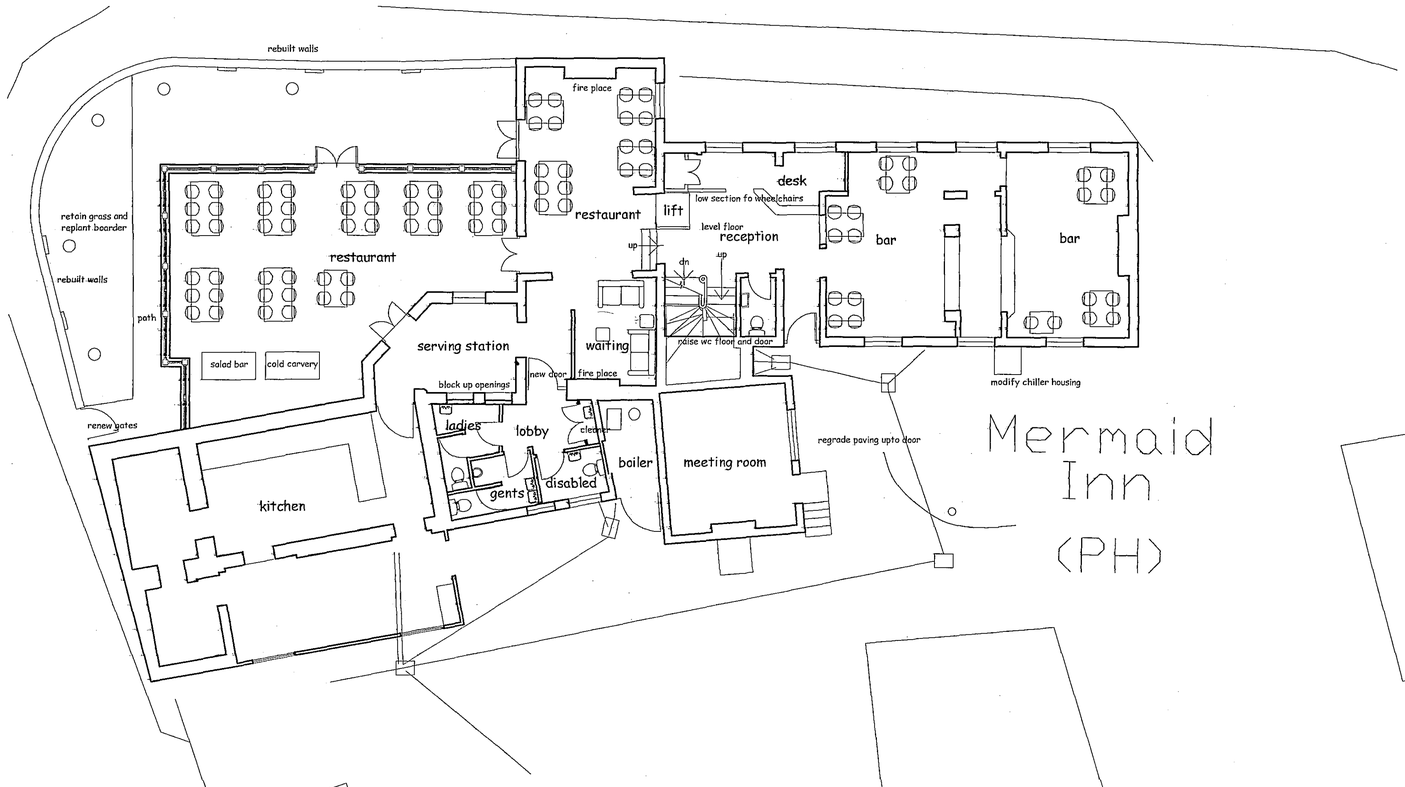


GROUND FLOOR PLAN

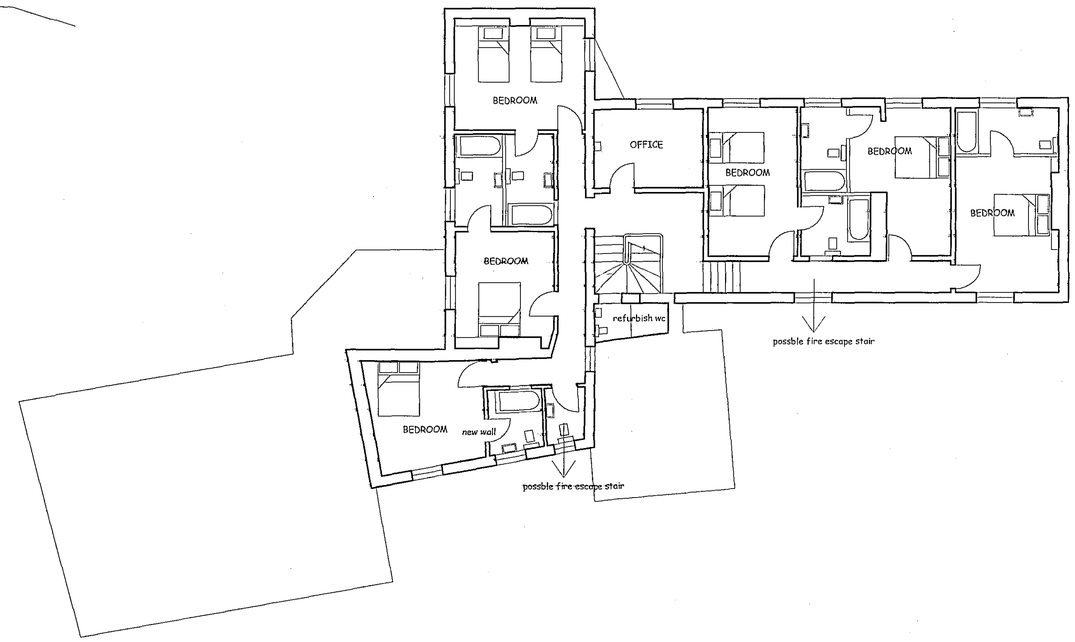

FIRST FLOOR PLAN

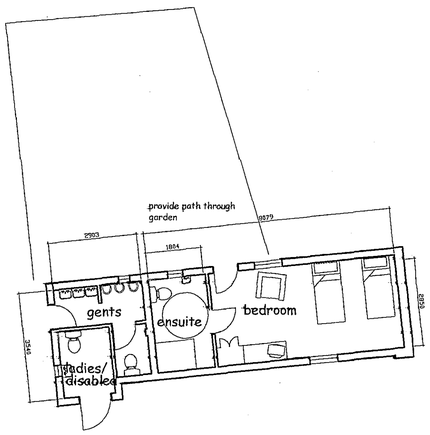

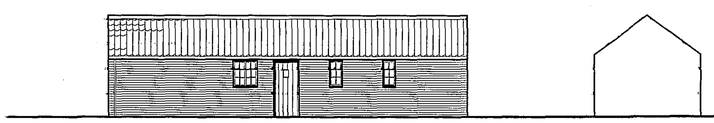

B NOV 29 WINDOWS MADE EQUAL
A NOV 26 2005 SEATING LAYOUT ADDED

DC ARCHITECTURAL SOLUTIONS LIMITED
ARCHITECTURAL AND PLANNING SERVICES
26,SOUTHGATE, SLEAFORD,LINCOLNSHIRE, NG34 7RY
TEL NO. 01529 309611; FAX. NO. 01529 309612
E-mail - dcarchitectural@btconnect.com

Client: The Mermaid Inn

Project: Alterations and Extensions to Premises , The Mermaid Inn, Gosberton Road, Surfleet.

Drawing Title: Proposed Plan and Elevations

Drawing number: DC0561/M/21 B

Scale: 1:100 | Drawn: db | Revision: B

Date: June 05 | Checked: