
External Door Schedule


Code	Size	Lintel
ED1	910x2100mm	CB70 - 1250mm

Internal Door Schedule

Door Code	Door Size
D1	838 x 1981mm
D2	838 x 1981mm
D3	838 x 1981mm
D4	838 x 1981mm
D5	838 x 1981mm
D6	838 x 1981mm

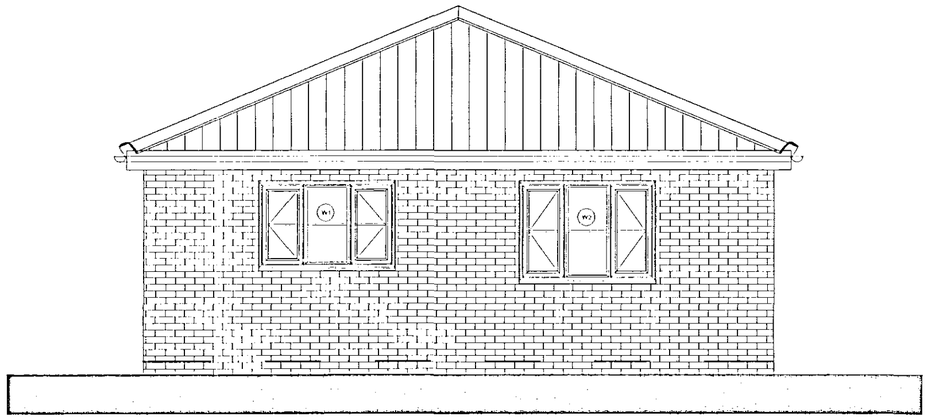

Front Elevation
Scale 1:50

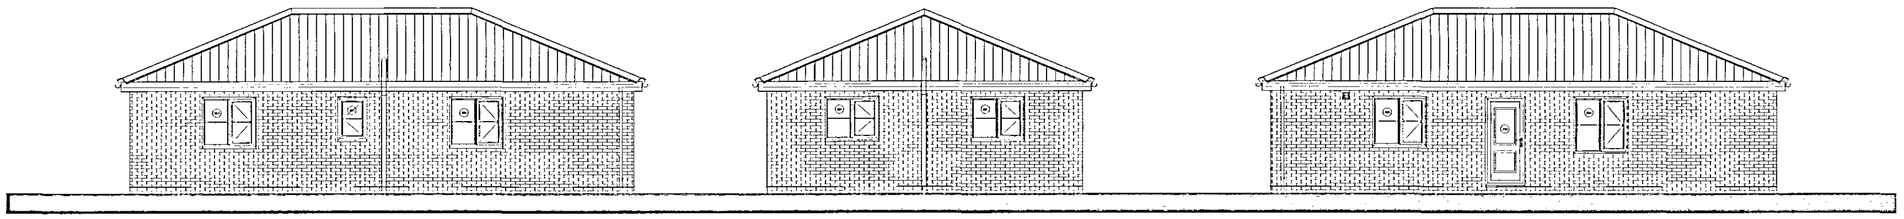

Side Elevation
Scale 1:100

Rear Elevation
Scale 1:100

Side Elevation
Scale 1:100

1461/06

DETERMINED PLAN

GENERAL CONDITIONS
Contractors are responsible for checking all dimensions on site when work commences and before ordering any materials. Any discrepancies should be brought to the attention of the Client for remedial action before commencing further.

All details shown are based on typical site conditions for that area, any abnormal conditions should be brought to the attention of the Client and Local Authority

The notes shown are mainly to cover the requirements of Building Regulations and should not be treated as full specification.

No allowance has been made for any Structural Calculations,a "SAP" calculation, Soil Investigation or Flood Risk Assessment if deemed necessary then these will be a chargeable extra All steel beam sizes shown on drawing are all subject to confirmation from Structural Engineer.

All materials not specified to be of a standard suitable for the work proposed and be fit for purpose All work to be in accordance with good building practise and all necessary BS codes for Workmanship on Building Sites.

Client :
D E Brand & Sons
Berkeley House
Birds Drove
Surfleet
PE11 4BE

Site :
Proposed Agricultural Workers Accomodation Unit

remway Design Ltd
2 Red Lion Street
Spalding
PE11 1SX
Tel / Fax: 01775 768 921
Mobile : 07815 112 058
e-mail: jason@remwaydesign.co.uk

Date : may06 | Scale : As Noted

Drawing No:
rem 1269-02