

DO NOT SCALE FROM THIS DRAWING


This drawing is copyright and may not be altered, traced, copied, photographed or used for any other purpose other than that for which it is issued without consent of Mark Dennis – Architectural Services. The General Contractor is to check all dimensions on site and report any discrepancies to the Architect

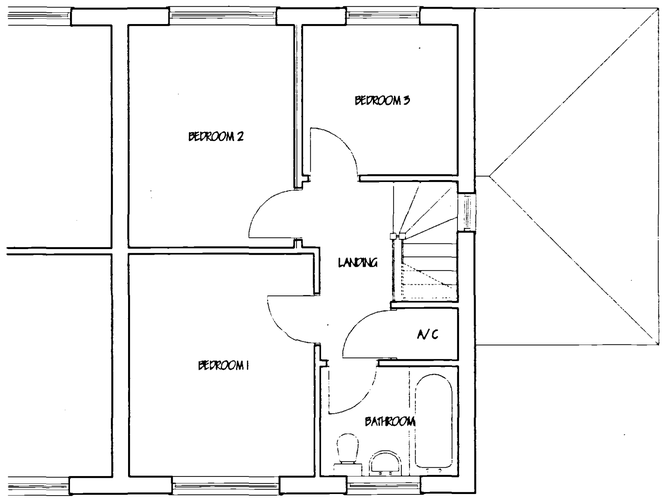


FIRST FLOOR LAYOUT

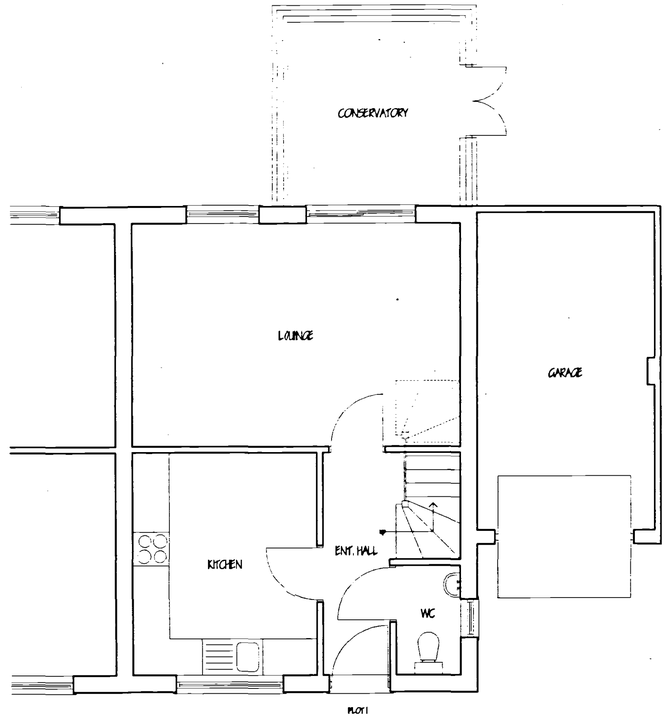


GROUND FLOOR LAYOUT

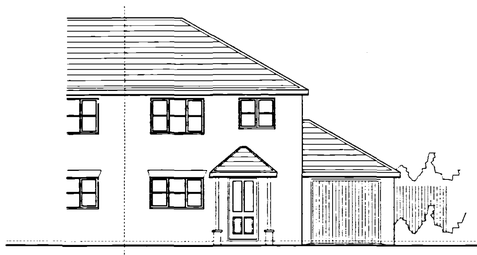


FRONT ELEVATION - from Private Drive.

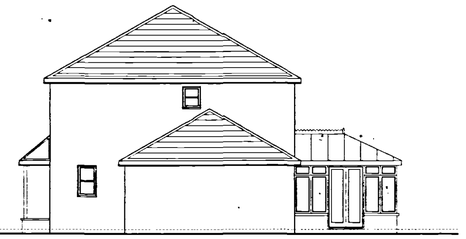

SIDE ELEVATION - from Chalk Lane.

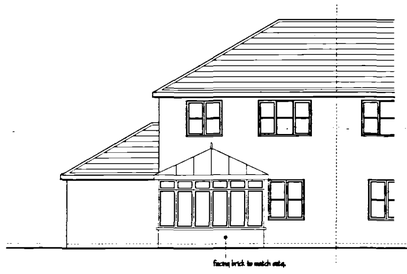

REAR ELEVATION

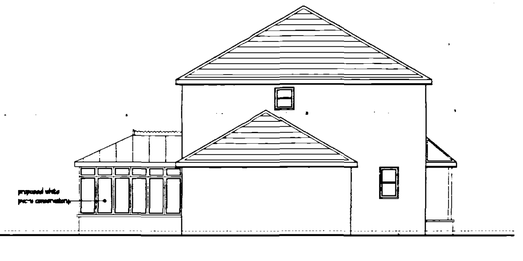

SIDE ELEVATION

-8 JAN 04
Ref 02/1/04

MARK DENNIS
architectural services

32 PRIMROSE CRESCENT – PINCHBECK
SPALDING – LINCOLNSHIRE – PE11 3RT
TEL: 01775 760396 FAX: 01775 760396

PROJECT TITLE

PROPOSED CONSERVATORY TO DWELLING AT PLOT 1, CHALK LANE, SUTTON BRIDGE, SPALDING, LINCOLNSHIRE.

FOR: MR S.E.KING - Building Contractor.

LAYOUTS & ELEVATIONS.

REV	DESCRIPTION	DATE	BY

SCALE 1:100, 1:50 | DRAWN MD

DATE JAN 04 | DRAWING No. 02.027/04