


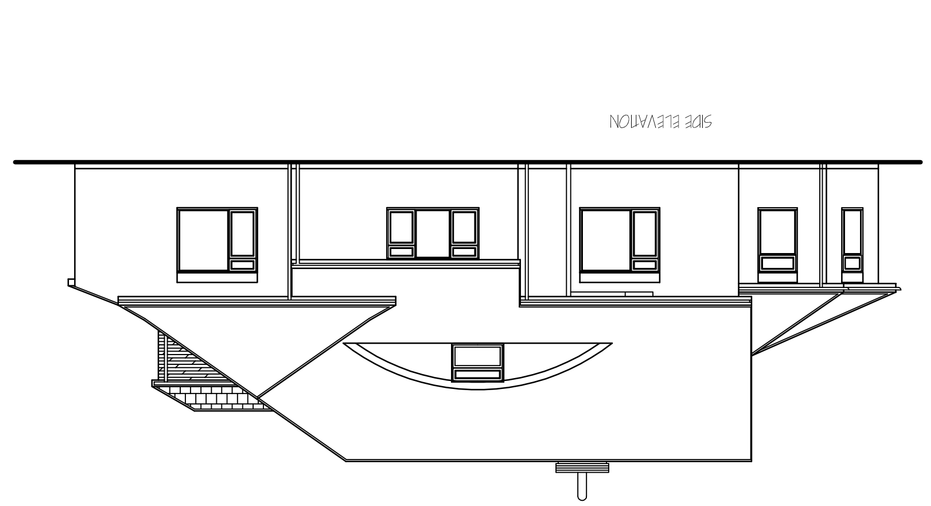


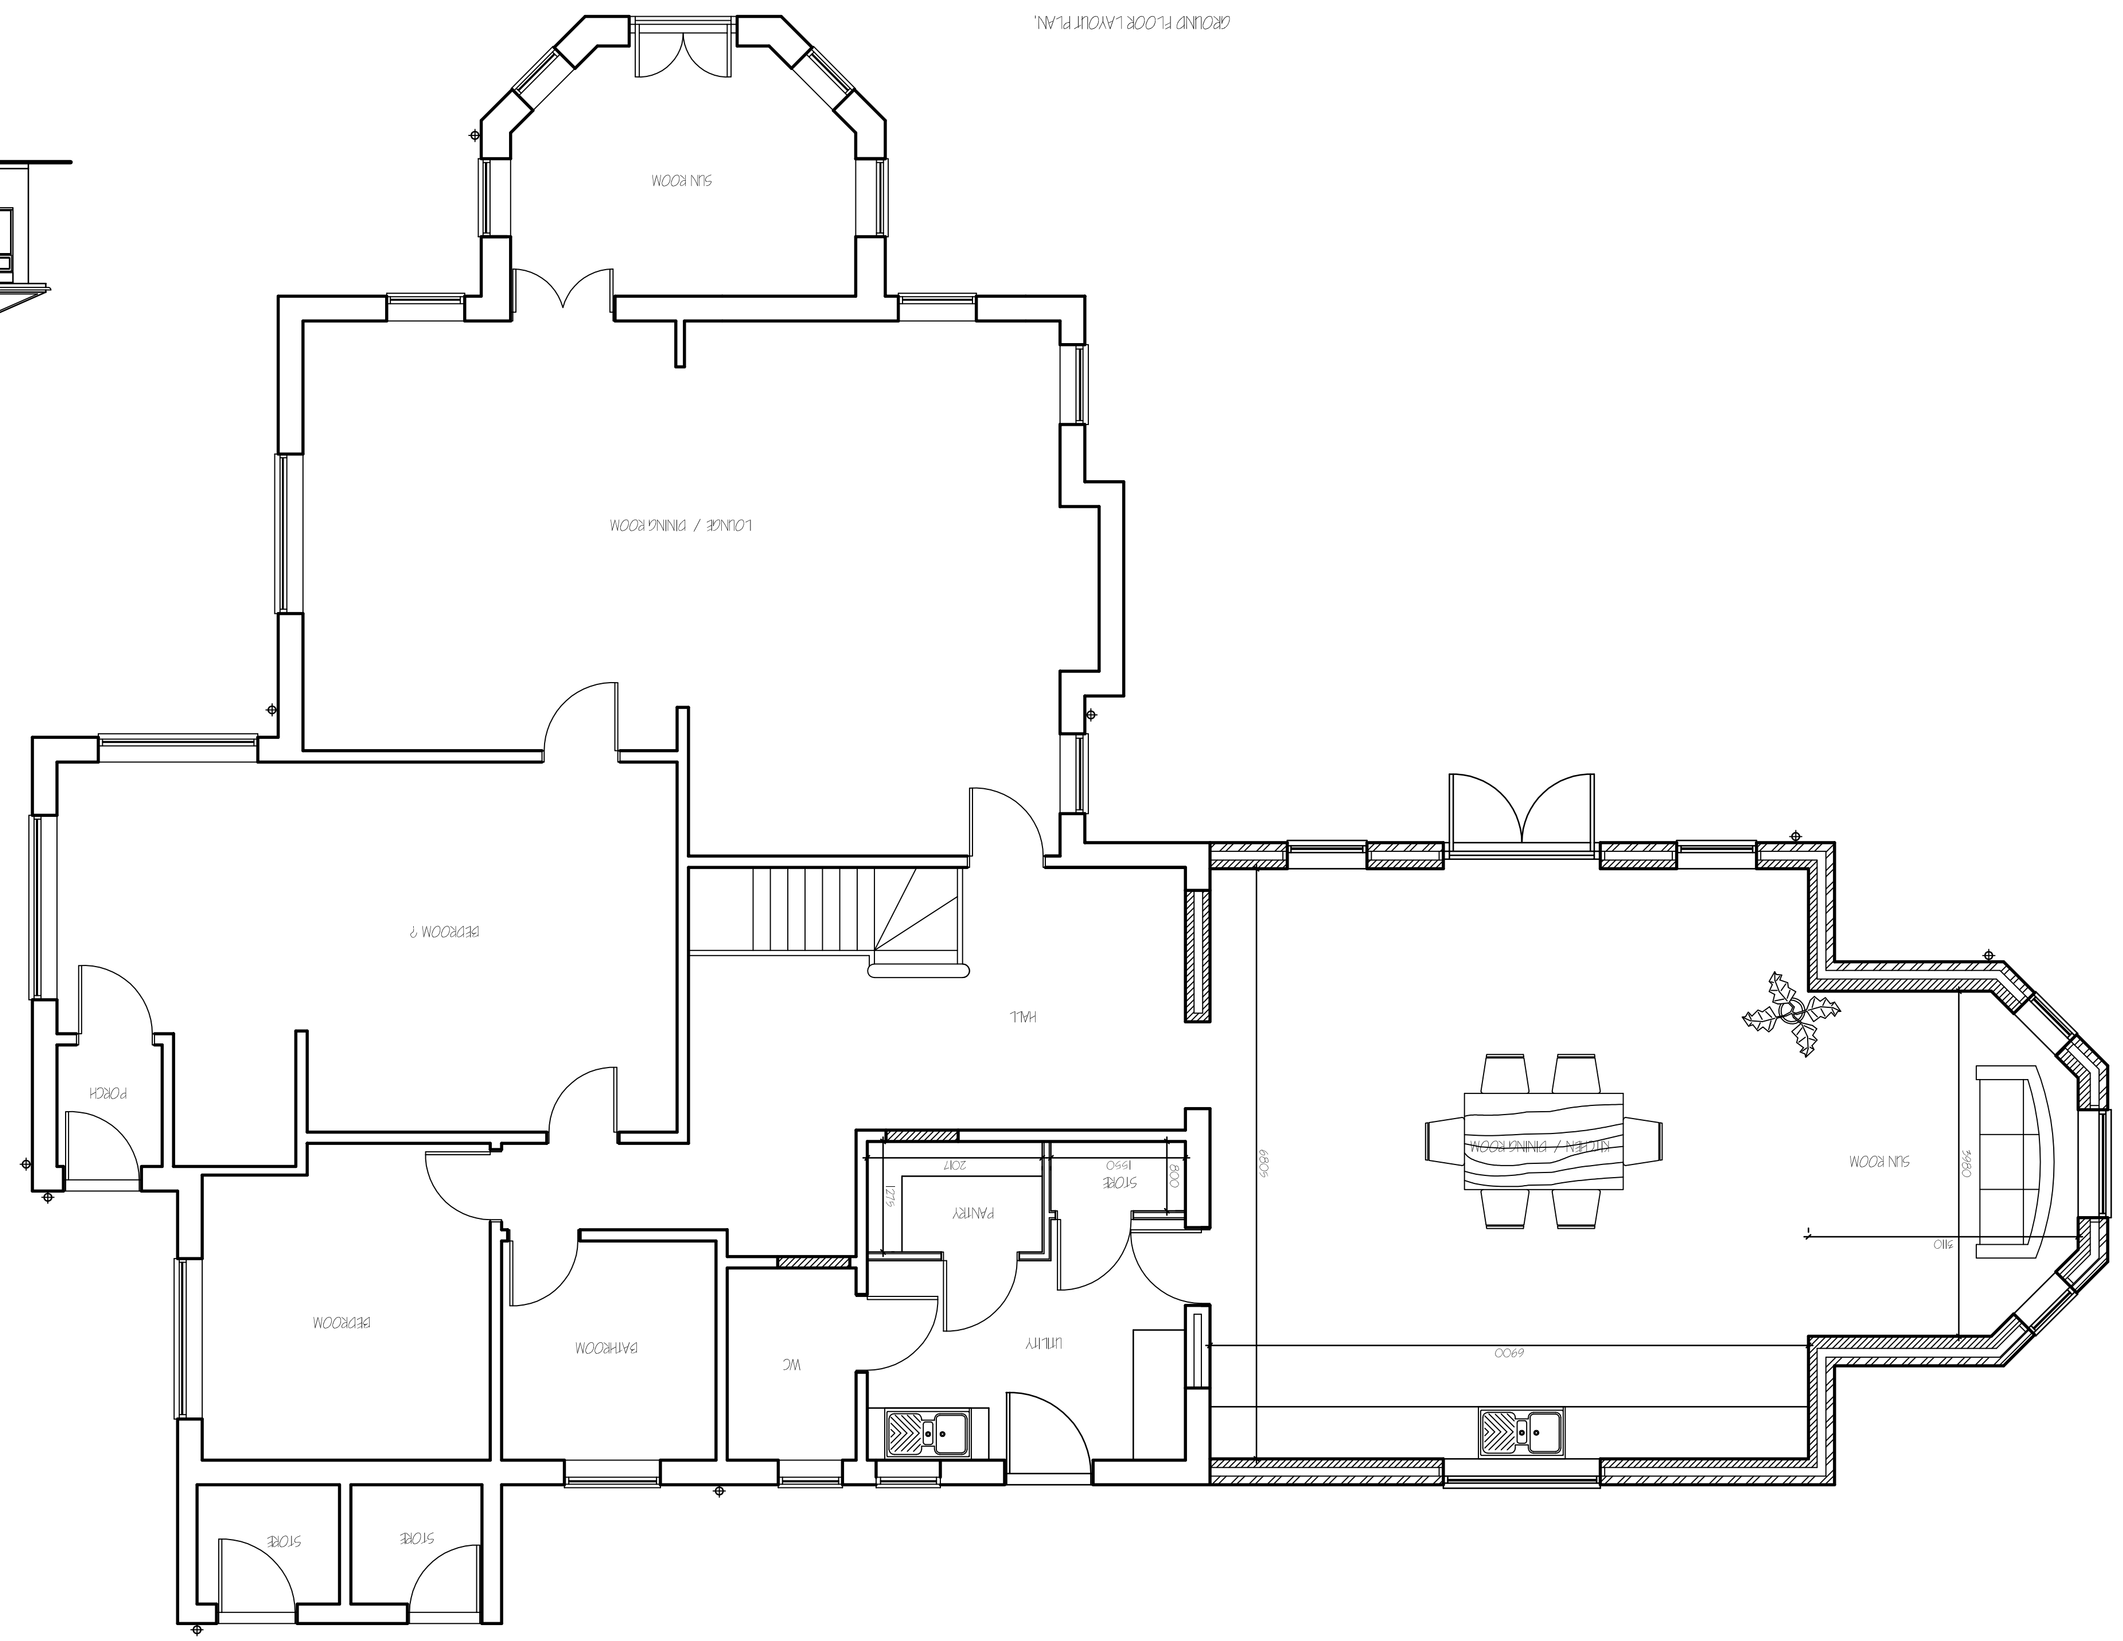

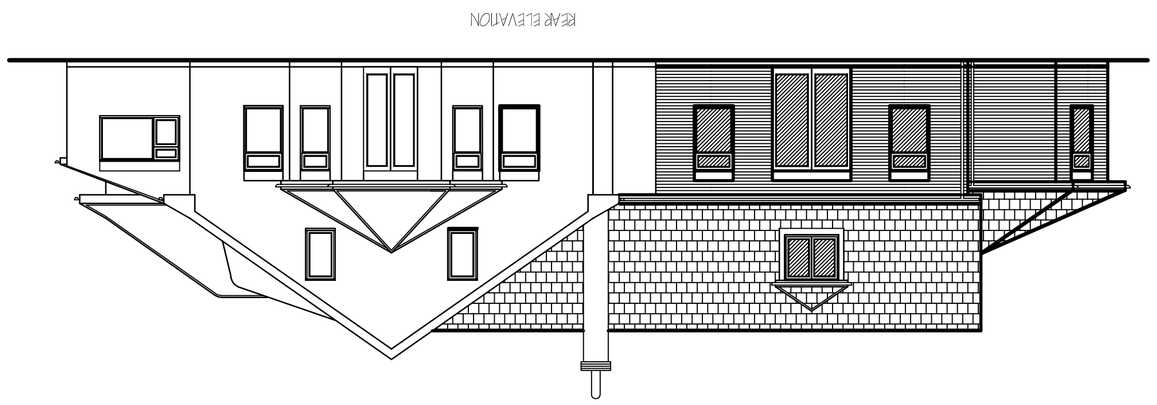

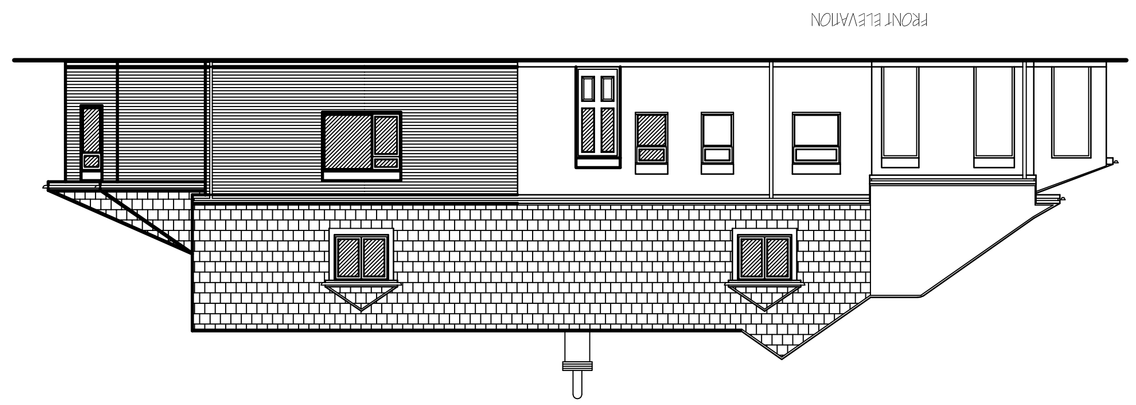

ref.	revision	date
A.	CLIENTS AMENDMENTS	JUN '16
B.	CLIENTS AMENDMENTS	JUN '16

G. R. MERCHANT LTD.
I.ENG AMICE FIWO
ARCHITECTURAL, STRUCTURAL AND LAND DRAINAGE CONSULTANTS
4 Wrights Mews
12A Park Road, Holbeach, Spalding, Lincs. PE12 7EE
Tel: 01406 490800
Fax: 01406 425744
E-Mail: gr.merchant@btconnect.com

Project
EXTENSION & ALTERATIONS.
'CLEMINTINE COTTAGE'
56 NEW ROAD.
SUTTON BRIDGE. LINCS.

Client
MR & MRS J. COOPER

Drawing
FLOOR PLAN & ELEVATIONS - PROPOSED.

Job Ref.	Drawing No.
2879-15	OZB.
Date	**Drawn**
DECEMBER 2015.	SLP.

Scales
1/ 50. 1/ 100. [unless otherwise stated]

DO NOT SCALE FROM THIS DRAWING

This drawing is copyright and may not be altered, traced, changed/used or used for any purpose other than that for which it is issued. The General Contractor is to check all dimensions on site and report any discrepancies to the Architect. All details shown on this drawing including foundations are based upon typical site conditions related to the area. No responsibility can be accepted for abnormal conditions which may be encountered during construction unless reported to the Architect at that design amendments may be considered. Site surveys are recommended in respect of foundations to establish specific site conditions before foundation work is undertaken. This drawing is limited in its content of information contained and does not purport to contain a full specification of what is, & is solely for the purpose of obtaining Planning / Building Regulation approval. This drawing must not be used as a contract document alone. The works will not be supervised or inspected on site by G.R. Merchant or any representative thereof, & in the case of their appointed agents responsibility is accepted whatsoever that confirms to appropriate British standard specification or data sheets in a competent and workmanlike manner. substitution of materials, alternative or specification, variations to contract etc. should be discussed with the Architect before implementation. Any variations to the approved plans, materials etc. may require additional approval from the Local Authority Planning & Building Control Officers and/or the Fire Authority. Any discrepancies between the drawings and site conditions must be reported to the Architect before proceeding with the work. Dimensions are not to be scaled from the drawing. Contractors must verify all dimensions on site before any work is put in hand or any materials or components are ordered or cut to size. Any discrepancies must be reported immediately to the Architect. The Contractor is responsible for the adequacy of temporary and permanent works and for the safety of the building during construction. All workmanship and materials shall be in accordance with the current British Standard Specifications and the Building Regulations. The Contractor shall comply with the Construction (Design and Management) Regulations 1994 and any relevant Statutory Instruments made thereunder. The Contractor is responsible for complying with the requirements of the Party Wall etc. Act 1996 when carrying out works on or near a shared boundary. The Contractor is to ensure adequate provision is made for the support of adjoining land, buildings and services during excavation and construction work. Existing trees and hedges to be retained are to be protected during construction work. Where trees are to be removed, the roots should be grubbed out to a depth of 1m below ground level. Any tree work should be carried out in accordance with the relevant British Standard Specifications. Where trees are to be removed within the influence of the foundations of existing buildings, the foundations should be deepened as necessary to suit the mature spread of the roots. Any proposed drainage work should be carried out in accordance with the requirements of the local Water Authority and the Building Regulations. Existing drains to be disturbed by the work should be located and their positions accurately recorded. Rainwater pipes and gutters should be fixed before the roof coverings are laid. Roof coverings should be laid to the manufacturer's instructions and adequate precautions taken to prevent slipping during construction. Flashings should be provided where necessary to prevent the passage of water into the building. Any new or replacement glazing in critical locations should be identified on the drawings and comply with the Building Regulations. Where glass doors or glazed screens are installed adjacent to floor level, they should be clearly identified with permanent markings at two levels between 500mm and 1000mm above floor level. Glazing should comply with the requirements of BS 6262 Part 4 2005. Where glazing is installed in areas of increased risk of human impact, it should comply with the requirements of Approved Document N of the Building Regulations. Glazing in doors, sidelights and low level glazing should comply with the requirements of BS 6262 Part 4 2005. Where glazing is installed in areas of increased risk of human impact, it should comply with the requirements of Approved Document N of the Building Regulations. Glazing in doors, sidelights and low level glazing should comply with the requirements of BS 6262 Part 4 2005.