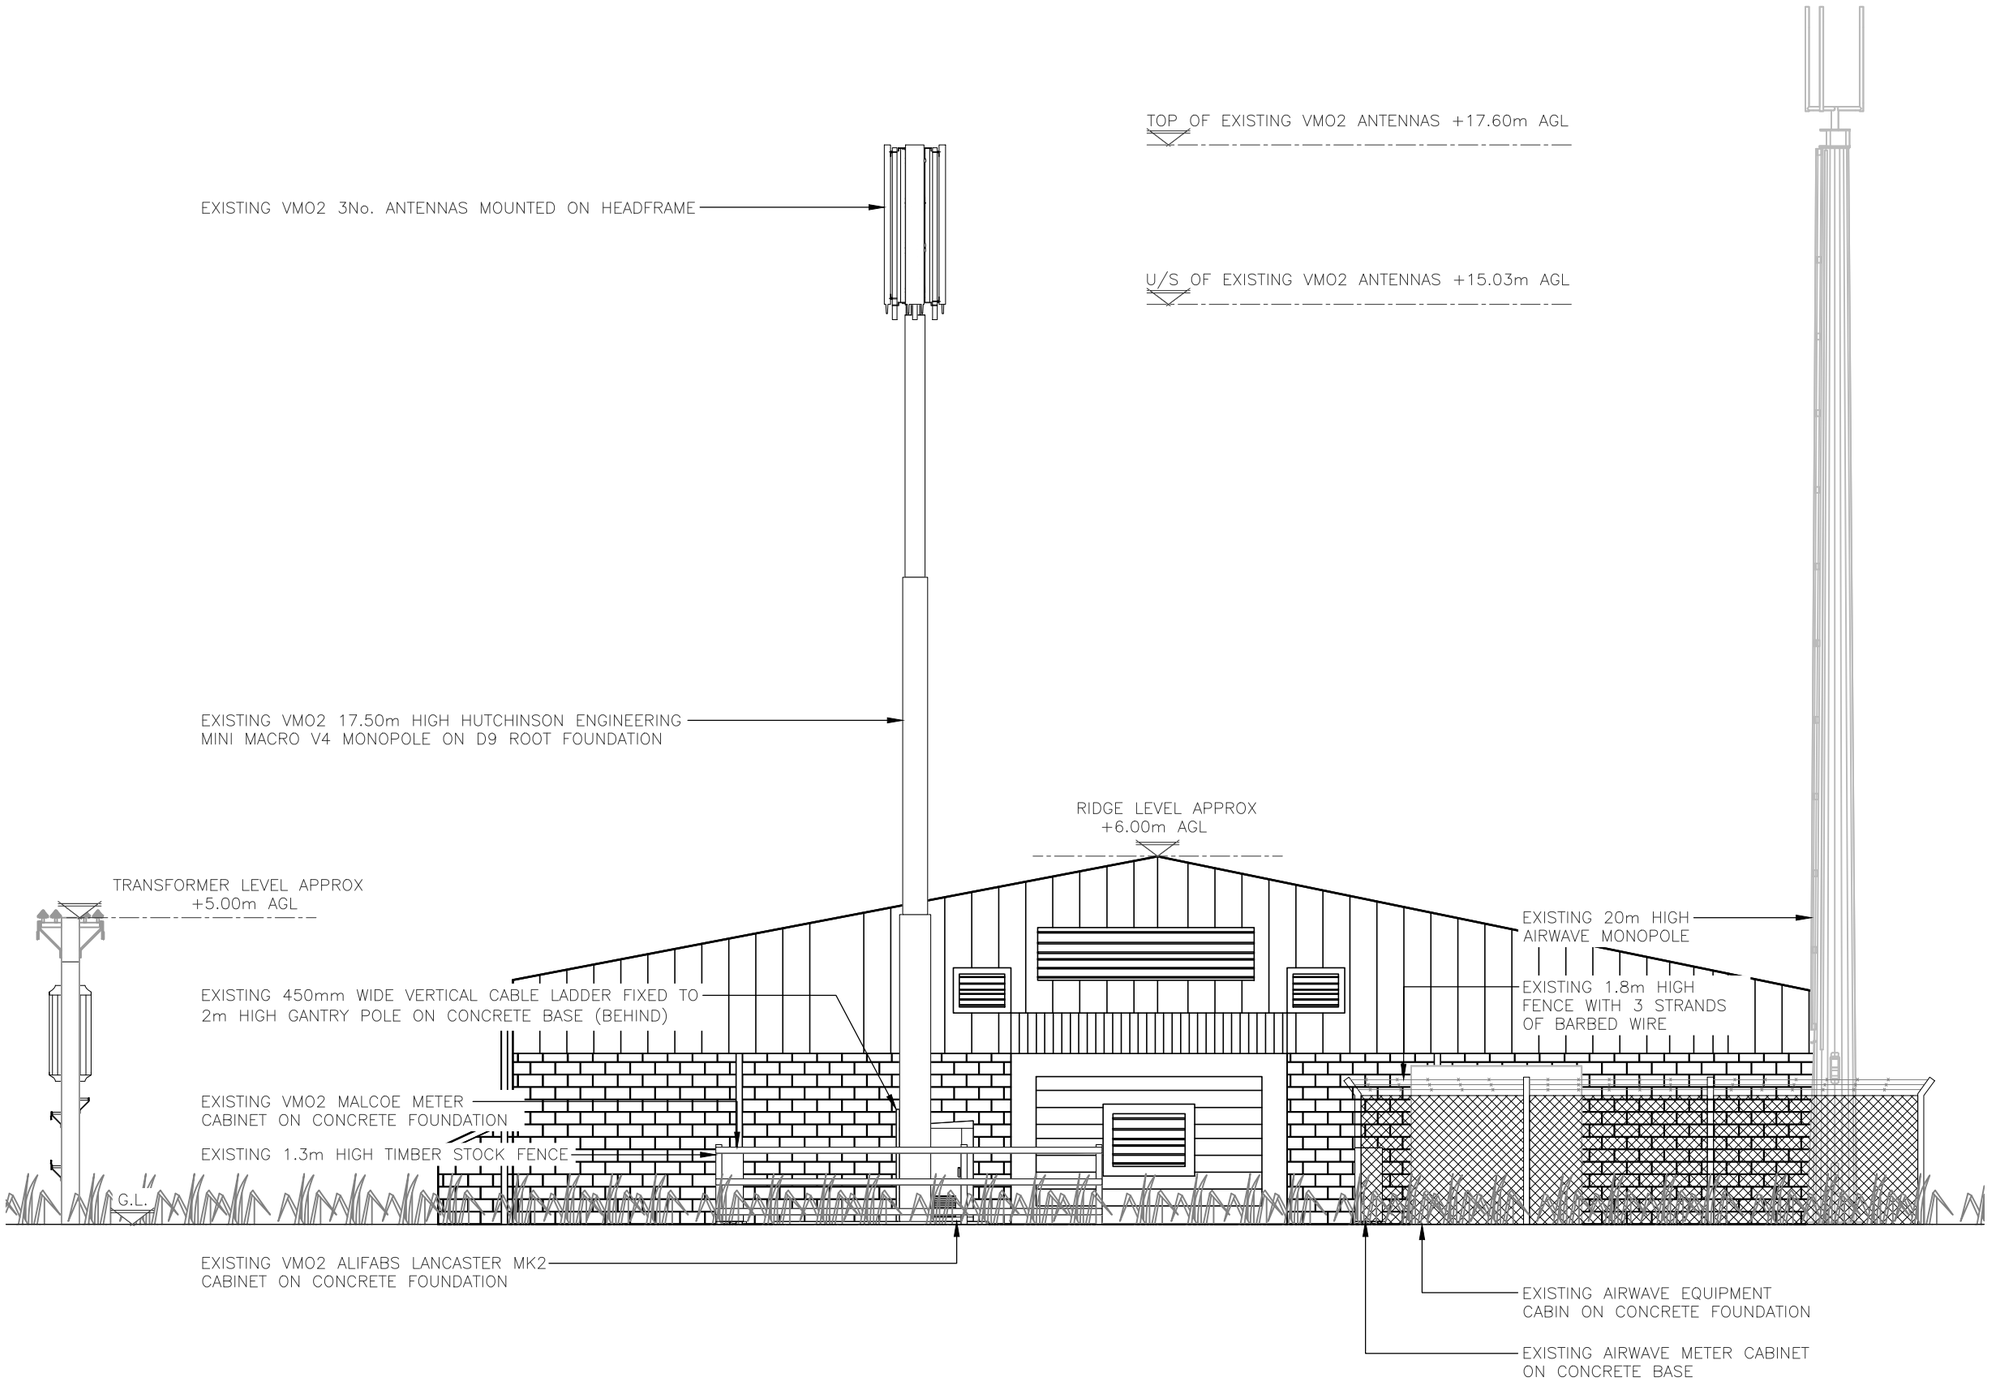


0 1 2 3 4 5m
1:100

EXISTING NORTH ELEVATION
(1:100)

ALL DIMENSIONS ARE IN mm UNLESS NOTED OTHERWISE

N.G.R E: 546069 N: 322214

NOTES:

REV	MODIFICATION	BY	CH	DATE
A	Issued for Approval	RM	UP	02.11.22

CLARKE telecom
Unit E, Madison Place, Northampton Road,
Manchester, M40 5AG
Tel: 0161 785 4500
Fax: 0161 785 4501
Web: www.clarke-telecom.com

O2

CORNERSTONE - BEACON 3

Cell Name	Opt.
THE BEECHES	F

Cell ID No

CORNERSTONE	VMO2	VF
11231602	012089	NA

Site Address / Contact Details

THE BEECHES
BRIDGE ROAD
LONG SUTTON
LINCOLNSHIRE
PE12 9RW

Drawing Title: EXISTING SITE ELEVATION

Purpose of issue: PLANNING — Dwg Rev: A

Drawing Number: 300

Surveyed By:	Original Sheet Size:	Pack Issue:
TC	A3	C

Drawn:	Date:	Checked:	Date:
RM	02.11.22	UP	02.11.22