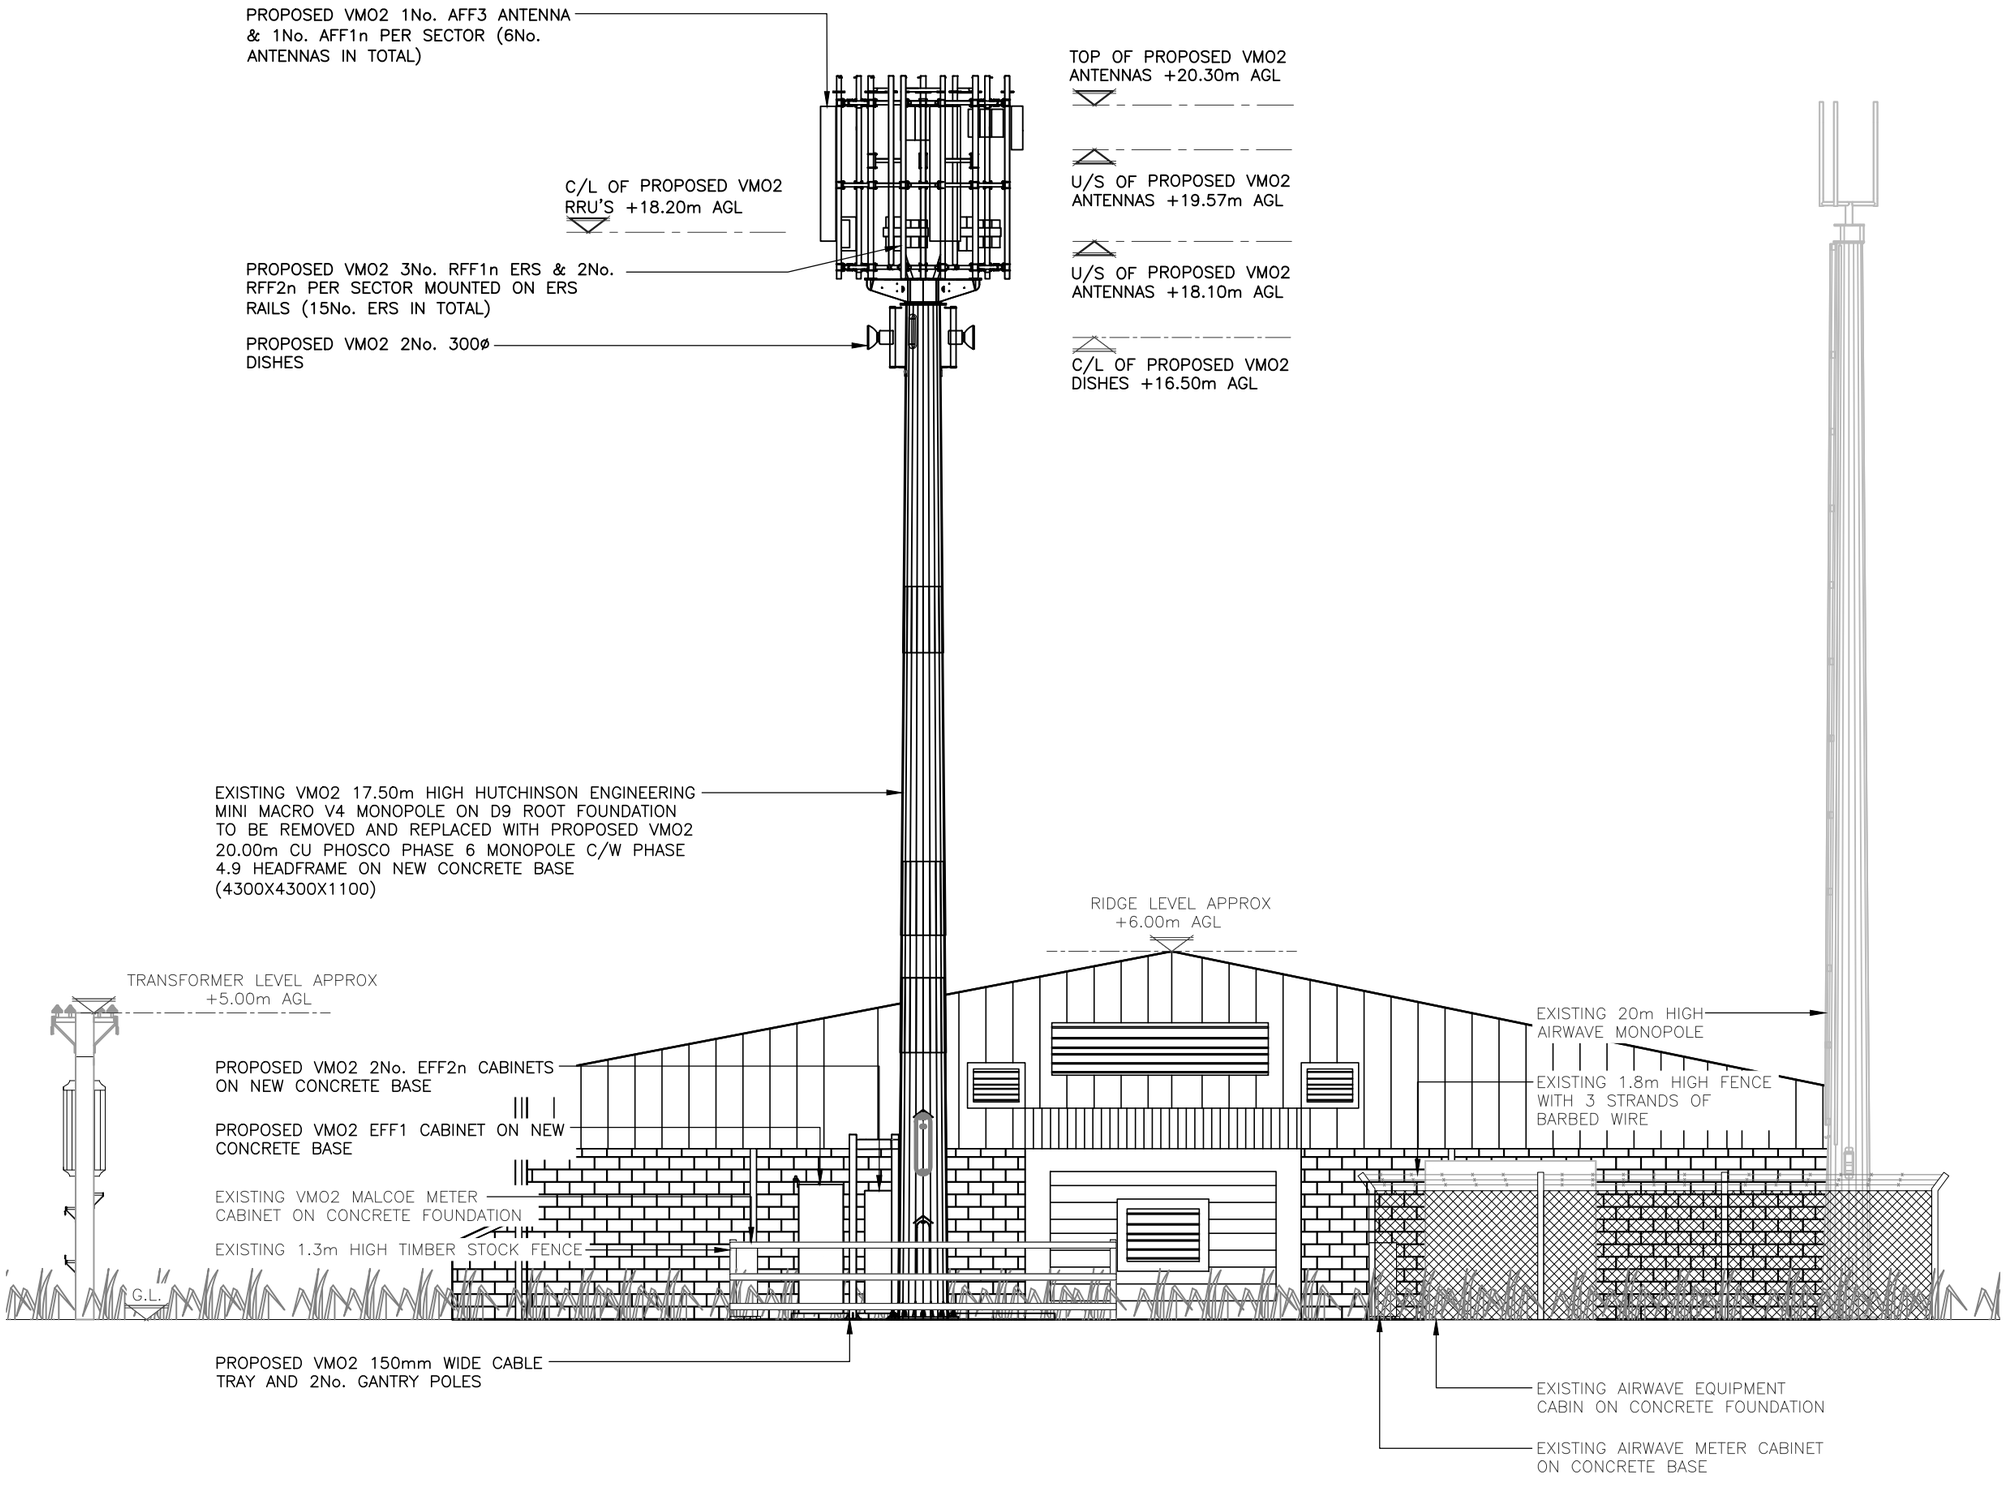


PROPOSED NORTH ELEVATION
(1:100)

0 1 2 3 4 5m
1:100

The drawings comply with VMO2 Standard ICNIRP guidelines.
Designed in accordance with Cornerstone document: SDN0008 v5.1

ALL DIMENSIONS ARE IN mm UNLESS NOTED OTHERWISE

N.G.R E: 546069 N: 322214

NOTES:
EXISTING CABINETS, POLE & FOUNDATION TO BE REMOVED – OMITTED FOR CLARITY

REV	MODIFICATION	BY	CH	DATE
C	Rip & Replace Proposed	MP	UP	09.11.23
B	Amended for correction	RM	UP	31.01.23
A	Issued for Approval	RM	UP	02.11.22

CLARKE telecom
Unit E, Madison Place, Northampton Road,
Manchester, M40 5AG
Tel: 0161 785 4500
Fax: 0161 785 4501
Web: www.clarke-telecom.com

O2

CORNERSTONE - BEACON 3

Cell Name	Opt.
THE BEECHES	F

Cell ID No

CORNERSTONE	VMO2	VF
11231602	012089	NA

Site Address / Contact Details

THE BEECHES
BRIDGE ROAD
LONG SUTTON
LINCOLNSHIRE
PE12 9RW

Drawing Title:
PROPOSED SITE ELEVATION

Purpose of issue: PLANNING — Dwg Rev: C

Drawing Number: 301

Surveyed By:	Original Sheet Size:	Pack Issue:
TC	A3	C

Drawn:	Date:	Checked:	Date:
RM	31.01.23	UP	31.01.23