indicates dwellings not included in contract



ADDRESS	ELEVATION TYPE			MAIN FACING BRICK					SOLDIER COURSES		STRETCHER COURSE	CANOPY	
	A	B	C	COUNTRYSIDE NUTCORE	CALEDONIAN RED MULTI	HEATHERY BUFF	CARNEGIE RED RUSTIC	BALMORAL BROWN	BLUE/RED JACARANDA	BROWN ASH	BLUE/RED JACARANDA	HORNSEA SMOOTH	HORNSEA SMOOTH
42			■	½ ✓	½ ✓				✓			✓	
44			■	½ ✓	½ ✓				✓			✓	
46	■							✓	✓		✓		✓
48	■							✓	✓		✓		✓
50		■				✓				✓			✓
52		■				✓				✓			✓
54			■	½ ✓	½ ✓				✓			✓	
56			■	½ ✓	½ ✓				✓			✓	
58	■			✓					✓		✓		✓
60	■			✓					✓		✓		✓
62		■				✓				✓			✓
64		■				✓				✓			✓
66			■	½ ✓	½ ✓				✓			✓	
68			■	½ ✓	½ ✓				✓			✓	
55		■					✓		AS MAIN FACING BRICK				✓
57			■	½ ✓	½ ✓				✓			✓	
59			■	½ ✓	½ ✓				✓			✓	
69		■						✓	AS MAIN FACING BRICK			✓	
C5	■			✓					✓		✓		✓
C7	■			✓					✓		✓		✓
C9	■			⅓ ✓	⅔ ✓				✓			✓	
71			■	½ ✓	½ ✓				✓			✓	
73	■							✓	✓		✓		✓
75	■							✓	✓		✓		✓
79		■					✓		✓			✓	
ROYAL CLOSE													
1	■			✓					✓		✓		✓
2	■			✓					✓		✓		✓
3			■	½ ✓	½ ✓				✓			✓	
4			■	½ ✓	½ ✓				✓			✓	
5		■					✓		AS MAIN FACING BRICK			✓	
7	■			✓					✓		✓		✓
8	■			✓					✓		✓		✓
9	■					✓				✓		✓	
10	■					✓				✓		✓	
11			■	½ ✓	½ ✓				✓				✓
12			■	½ ✓	½ ✓				✓				✓
15			■	½ ✓	½ ✓				✓			✓	
16			■	½ ✓	½ ✓				✓			✓	
17	■							✓	✓		✓		✓
18	■							✓	✓		✓		✓
19	■			✓					✓			✓	
21			■	½ ✓	½ ✓				✓			✓	
22			■	½ ✓	½ ✓				✓			✓	
	14	11	18			6	3	7				22	21

notes

1. All contractors and sub-contractors check site dimensions
2. Only figured dimensions to be worked to

north point

revisions

DETERMINED PLAN

SOUTH HOLLAND DC HOUSING & PLANNING 16 JAN 1997 Ref: 08501/77


South Holland District Council
Reinstatement & Improvement Works to 43no. Dwellings
Princes Street and Royal Close
SUTTON BRIDGE

PRC Advisory Services Ltd.
26 Lichfield Street
Walsall
West Midlands WS1 1TJ

SITE PLAN

scale 1:500 | drawn | date

job number 41 | drawing number 01

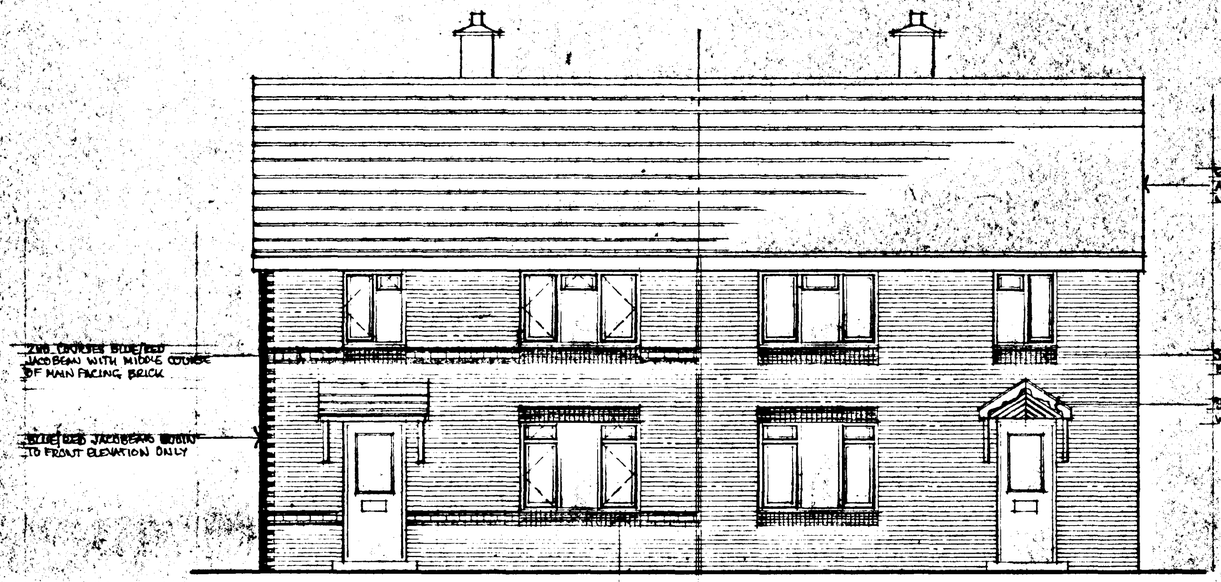


FRONT ELEVATION

TYPE A

TYPE B

SIDE ELEVATION

TYPE A & B

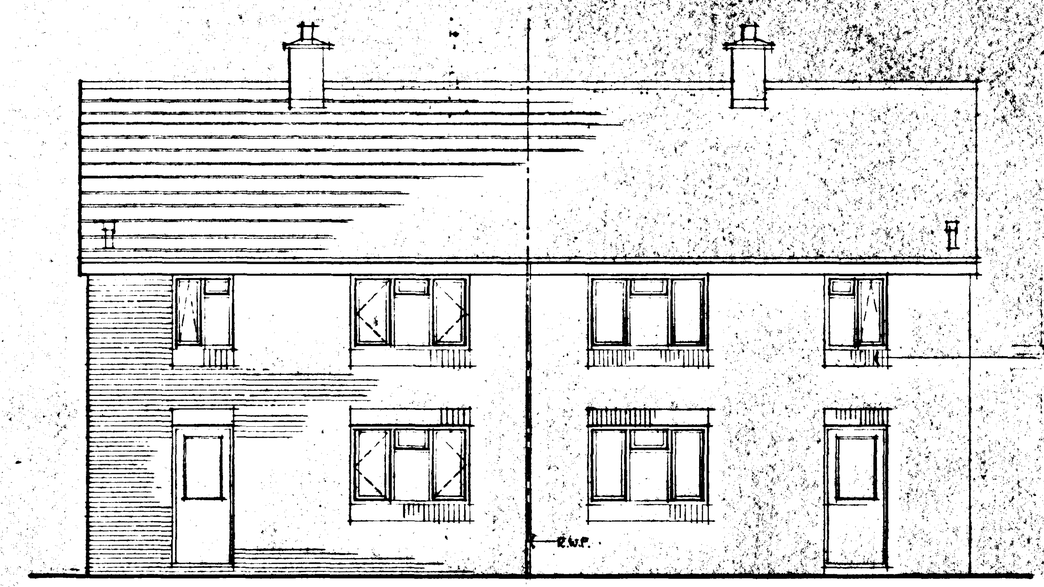

REAR ELEVATION

TYPE A & B

notes

1. All contractors and sub-contractors check site dimensions
2. Only figured dimensions to be worked to
3. FOR TYPE OF MAIN FACING BRICK READ IN CONJUCTION WITH DWG NO. 41/01
4. SIDE ELEVATION MAY BE VARIED

north point

revisions

DETERMINED PLANS

SOUTH HOLLAND DC HOUSING & PLANNING 16 JAN 1997 Ref: 0050/97


South Holland District Council

Reinstatement & Improvement Works to 43 no. Dwellings
Princes Street and Royal Close
SUTTON BRIDGE

PRC Advisory Services Ltd.
26 Lichfield Street
Walsall
West Midlands WS1 1TJ


PROPOSED ELEVATIONS
TYPE A & B

scale	1:50	drawn	date
job number	41	drawing number	03

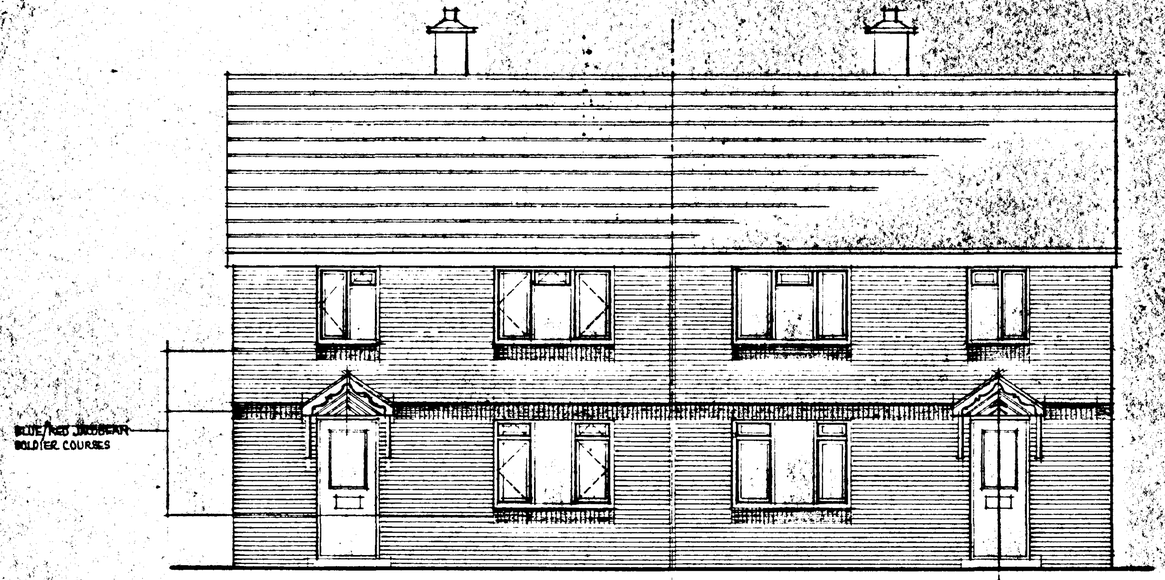


FRONT ELEVATION

TYPE C

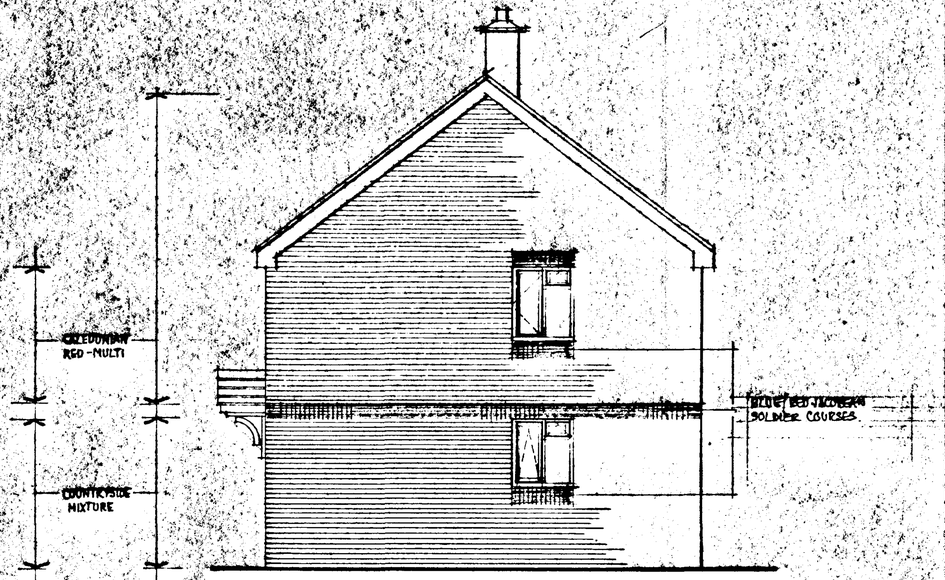

SIDE ELEVATION

TYPE C

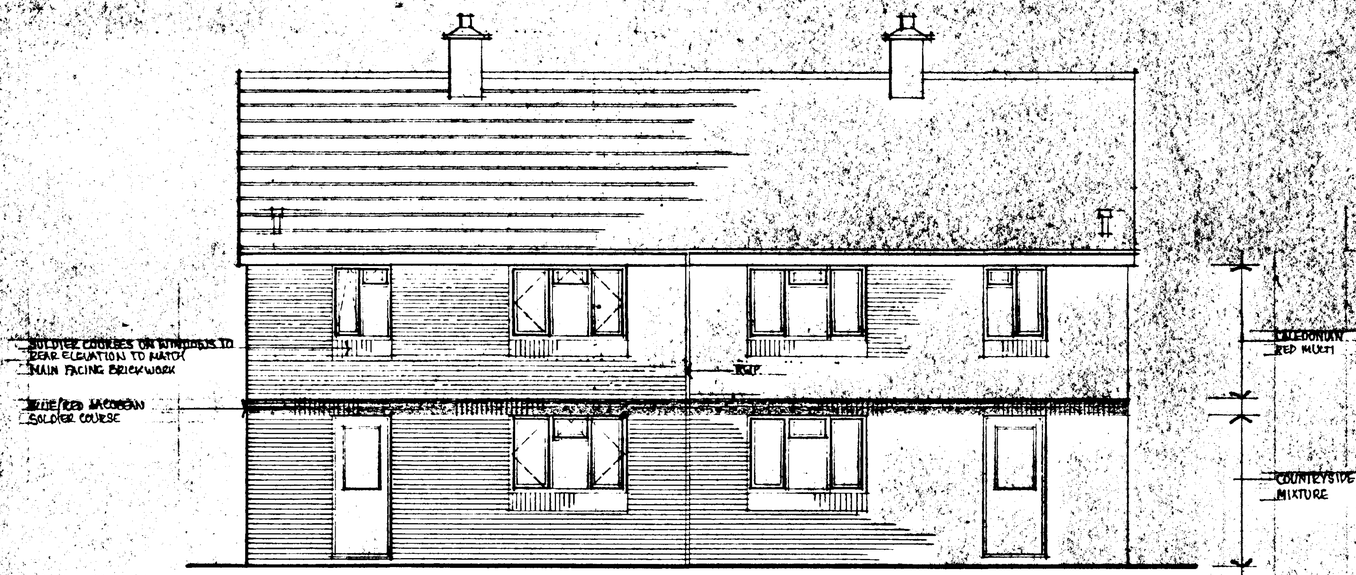

REAR ELEVATION

TYPE C

notes

1. All contractors and sub-contractors check site dimensions
2. Only figured dimensions to be worked to
3. TO BE READ IN CONJUNCTION WITH DWG NO 41/01
4. SIDE ELEVATION MAY BE HANDED

north point

revisions

DETERMINED PLAN

SOUTH HOLLAND DC HOUSING & PLANNING 16 JAN 1997 Ref. 0050/97

South Holland District Council

Reinstatement & Improvement Works to 43no. Dwellings Princes Street and Royal Close SUTTON BRIDGE


PRC Advisory Services Ltd.
26 Lichfield Street
Walsall
West Midlands WS1 1TJ

PROPOSED ELEVATIONS TYPE C

scale	drawn	date
1:50		

job number	drawing number
41	04

indicates dwellings not included in contract

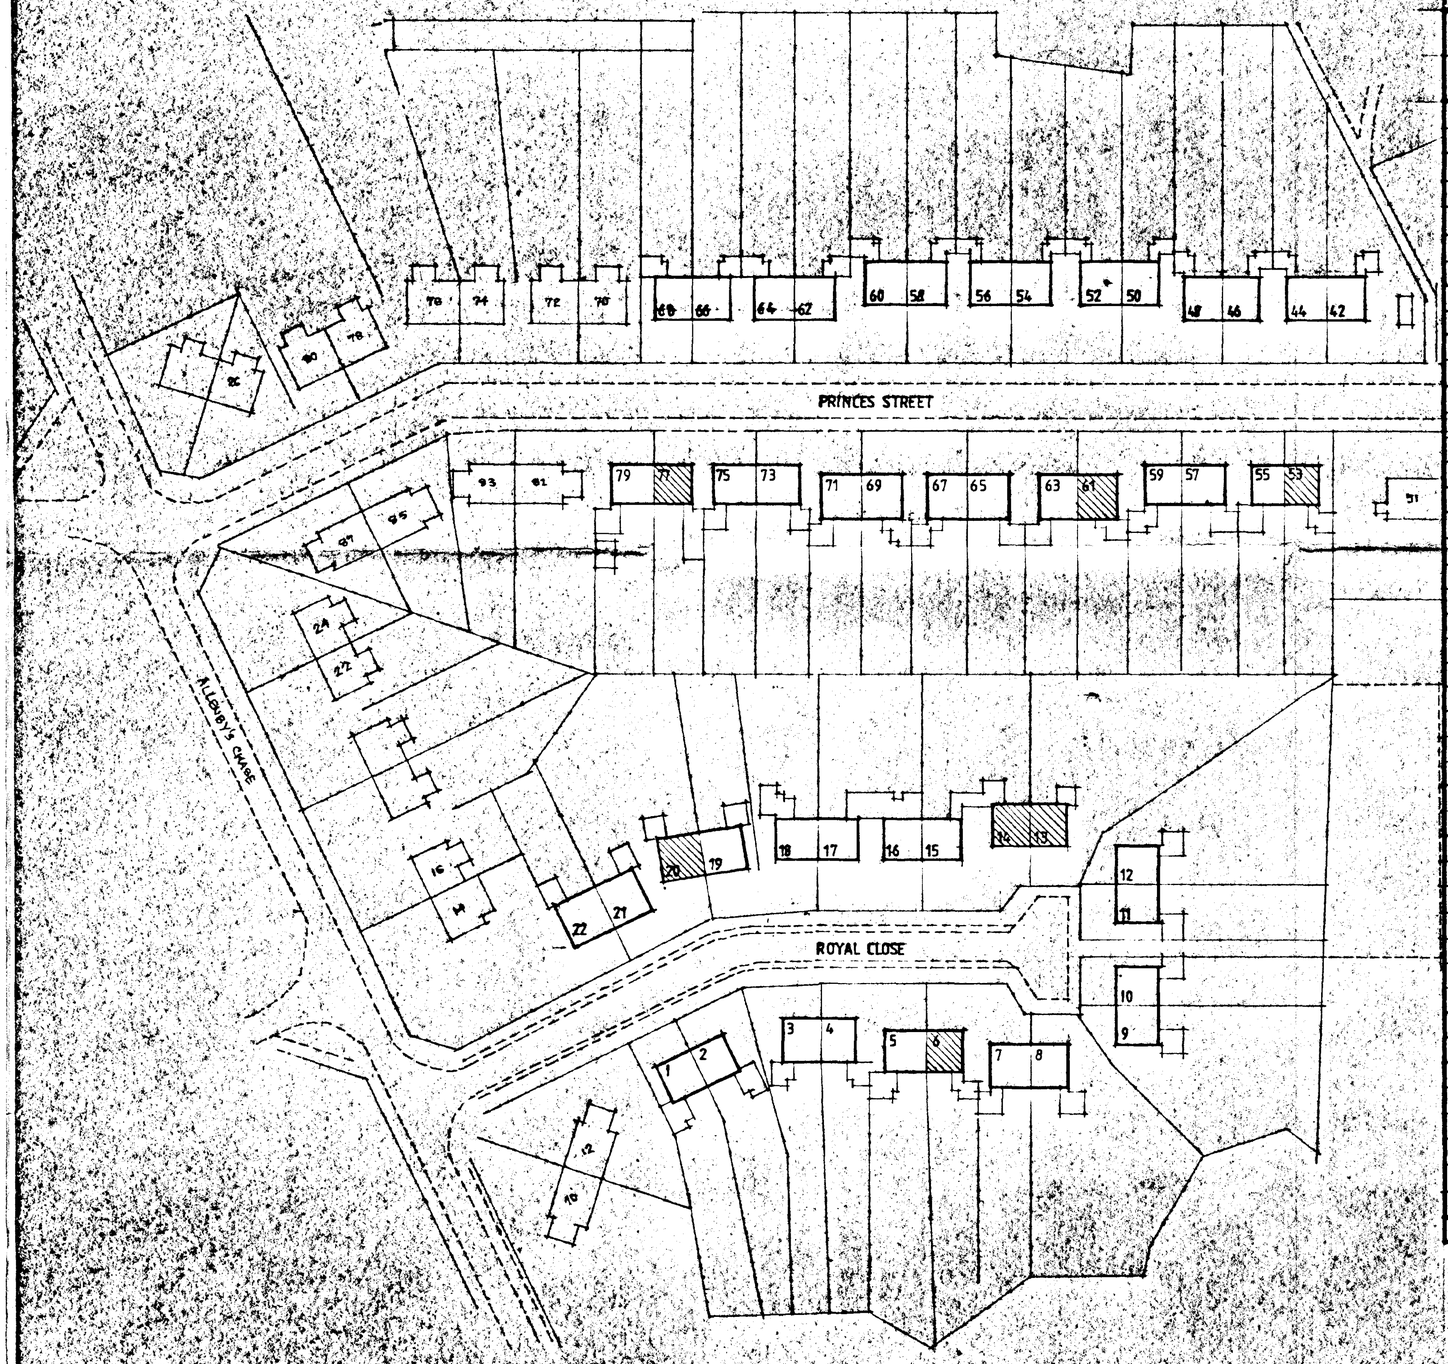

ADDRESS	ELEVATION TYPE			MAIN FACING BRICK					SOLDIER COURSES		STRETCHER COURSE	CANOPY	
	A	B	C	COUNTRYSIDE NATURE	CALEDONIAN RED MULTI	WEATHERED BUFF	CARLTON RED RUSTIC	BALMORAL BROWN	BLUE/RED JACABEAN	BROWN	BLUE/RED	HAMPSHIRE	BERKELEY SMOOTH
42			■	½✓	½✓				✓			✓	
44			■	½✓	½✓				✓			✓	
46	■							✓	✓		✓		✓
48	■							✓	✓		✓		✓
50		■				✓				✓			✓
52		■				✓				✓			✓
54			■	½✓	½✓				✓			✓	
56			■	½✓	½✓				✓			✓	
58	■			✓					✓		✓		✓
60	■			✓					✓		✓		✓
62		■				✓				✓			✓
64		■				✓				✓			✓
66			■	½✓	½✓				✓			✓	
68			■	½✓	½✓				✓			✓	
55		■					✓		AS MAIN FACING BRICK				✓
57			■	½✓	½✓				✓			✓	
59		■		½✓	½✓				✓			✓	
63	■							✓	AS MAIN FACING BRICK			✓	
65	■			✓					✓		✓		✓
67	■			✓					✓		✓		✓
69			■	½✓	½✓				✓			✓	
71			■	½✓	½✓				✓			✓	
73	■							✓	✓		✓		✓
75	■							✓	✓		✓		✓
79		■					✓		✓			✓	
ROYAL CLOSE 1	■			✓					✓		✓		✓
2	■			✓					✓		✓		✓
3	■			½✓	½✓				✓			✓	
4	■			½✓	½✓				✓			✓	
5	■						✓		AS MAIN FACING BRICK			✓	
7	■			✓					✓		✓		✓
8	■			✓					✓		✓		✓
9		■				✓				✓		✓	
10		■				✓				✓		✓	
11			■	½✓	½✓				✓				✓
12			■	½✓	½✓				✓				✓
15			■	½✓	½✓				✓			✓	
16			■	½✓	½✓				✓			✓	
17	■							✓	✓		✓		✓
18	■							✓	✓		✓		✓
19		■		✓					✓			✓	
21			■	½✓	½✓				✓			✓	
22			■	½✓	½✓				✓			✓	
	14	11	18			C	3	7				22	21

notes

1. All contractors and sub-contractors check site dimensions
2. Only figured dimensions to be worked to

north point

revisions

DETERMINED PLAN

SOUTH HOLLAND DC HOUSING & PLANNING 16 JAN 1997 Ref: 0050/97

South Holland District Council
Reinstatement & Improvement Works to 43no. Dwellings
Princes Street and Royal Close
SUTTON BRIDGE

PRC Advisory Services Ltd.
26 Lichfield Street
Walsall
West Midlands WS1 1TJ

SITE PLAN

scale	drawn	date
1:500		

job number	drawing number
41	01