


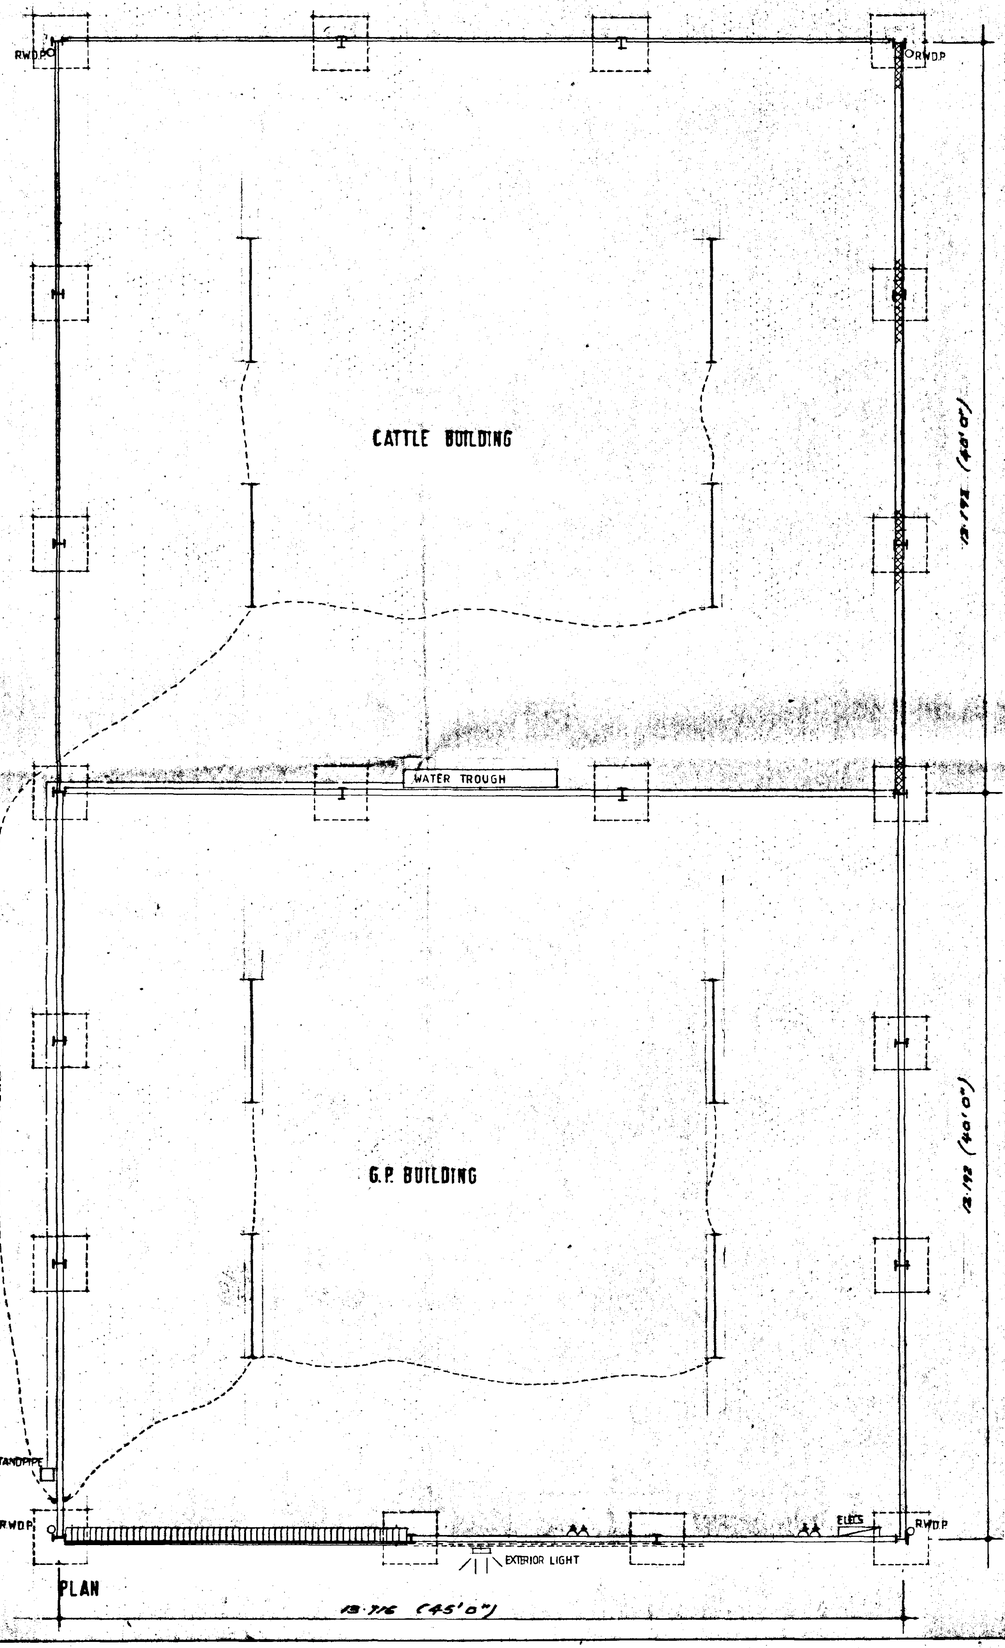


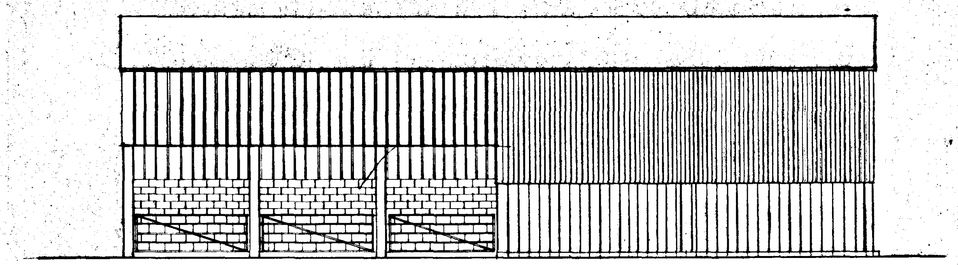


WEST elevation

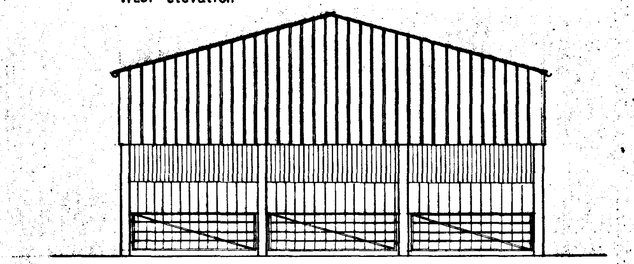

NORTH elevation

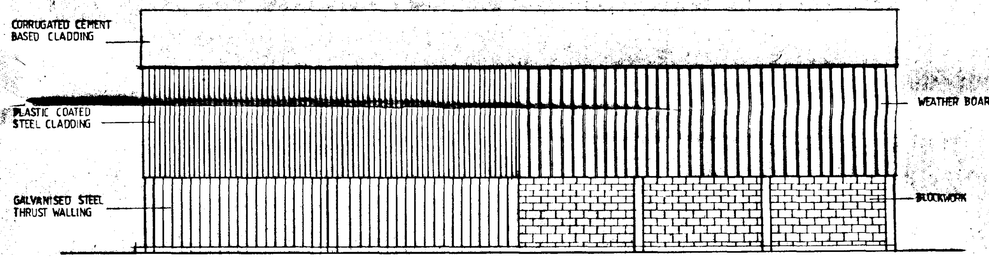

EAST elevation

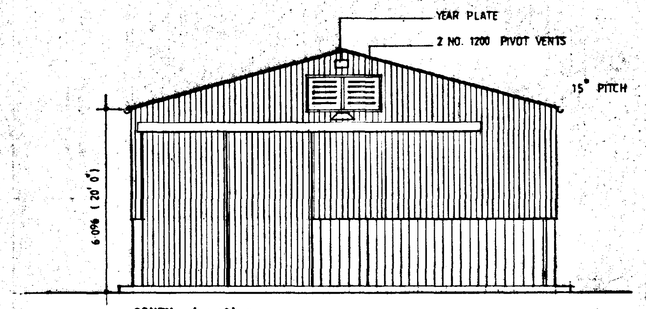

SOUTH elevation

SOUTH HOLLAND DC
HOUSING & PLANNING
17 JAN 1997
Ref: 0051/97.

Rev.	Date	Description

CARTER JONAS

6-8 HILLS ROAD CAMBRIDGE CB2 1NH

TEL: 01223 368771 FAX: 01223 369950

Client
CROWN ESTATE: WINGLAND

Project Title
PROPOSED
G.P / CATTLE BUILDING
GRANGE ROAD

Drawing Title
PLAN AND ELEVATIONS

Scale 1:50 1:100	Drawn by
Date JUNE 96	Checked

Drg. No.	Rev.
CBN 4602/1	A.

0324 19C