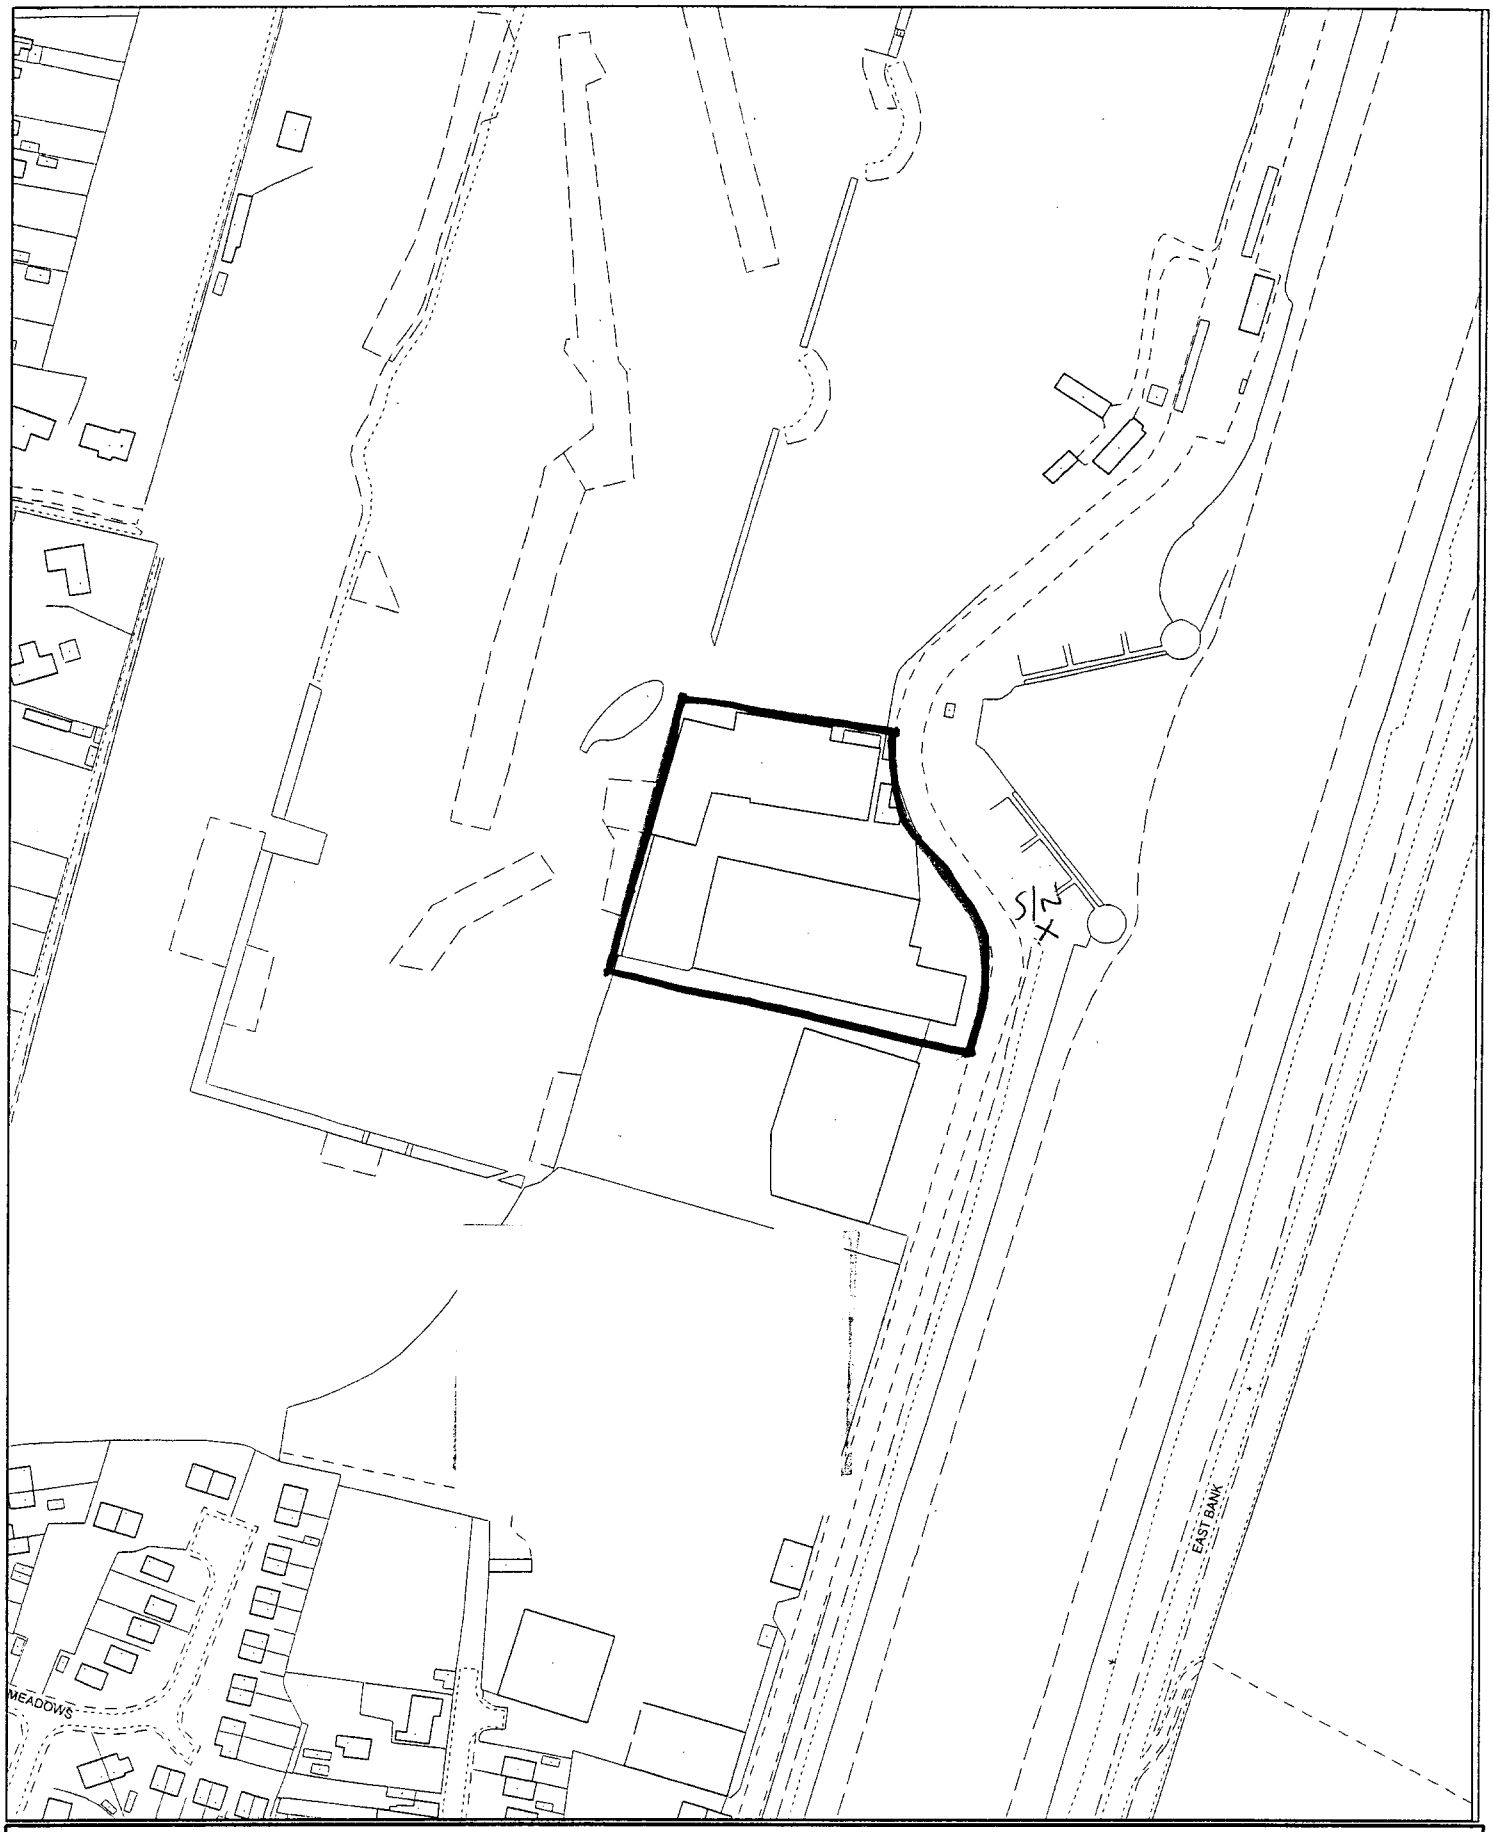


SOUTH HOLLAND DISTRICT COUNCIL


Council Offices, Priory Road, Spalding, Lincolnshire PE11 2XE

This copy has been produced specifically for the map return scheme purposes only. No further copies may be made.

Scale: 1:2500

This map is reproduced from Ordnance Survey material with permission of Ordnance Survey on behalf of Her Majesty's Stationery Office (c) Crown copyright. Unauthorised reproduction infringes Crown copyright and may lead to prosecution or civil proceedings. South Holland District Council LA079413 2000

H18/0056/01

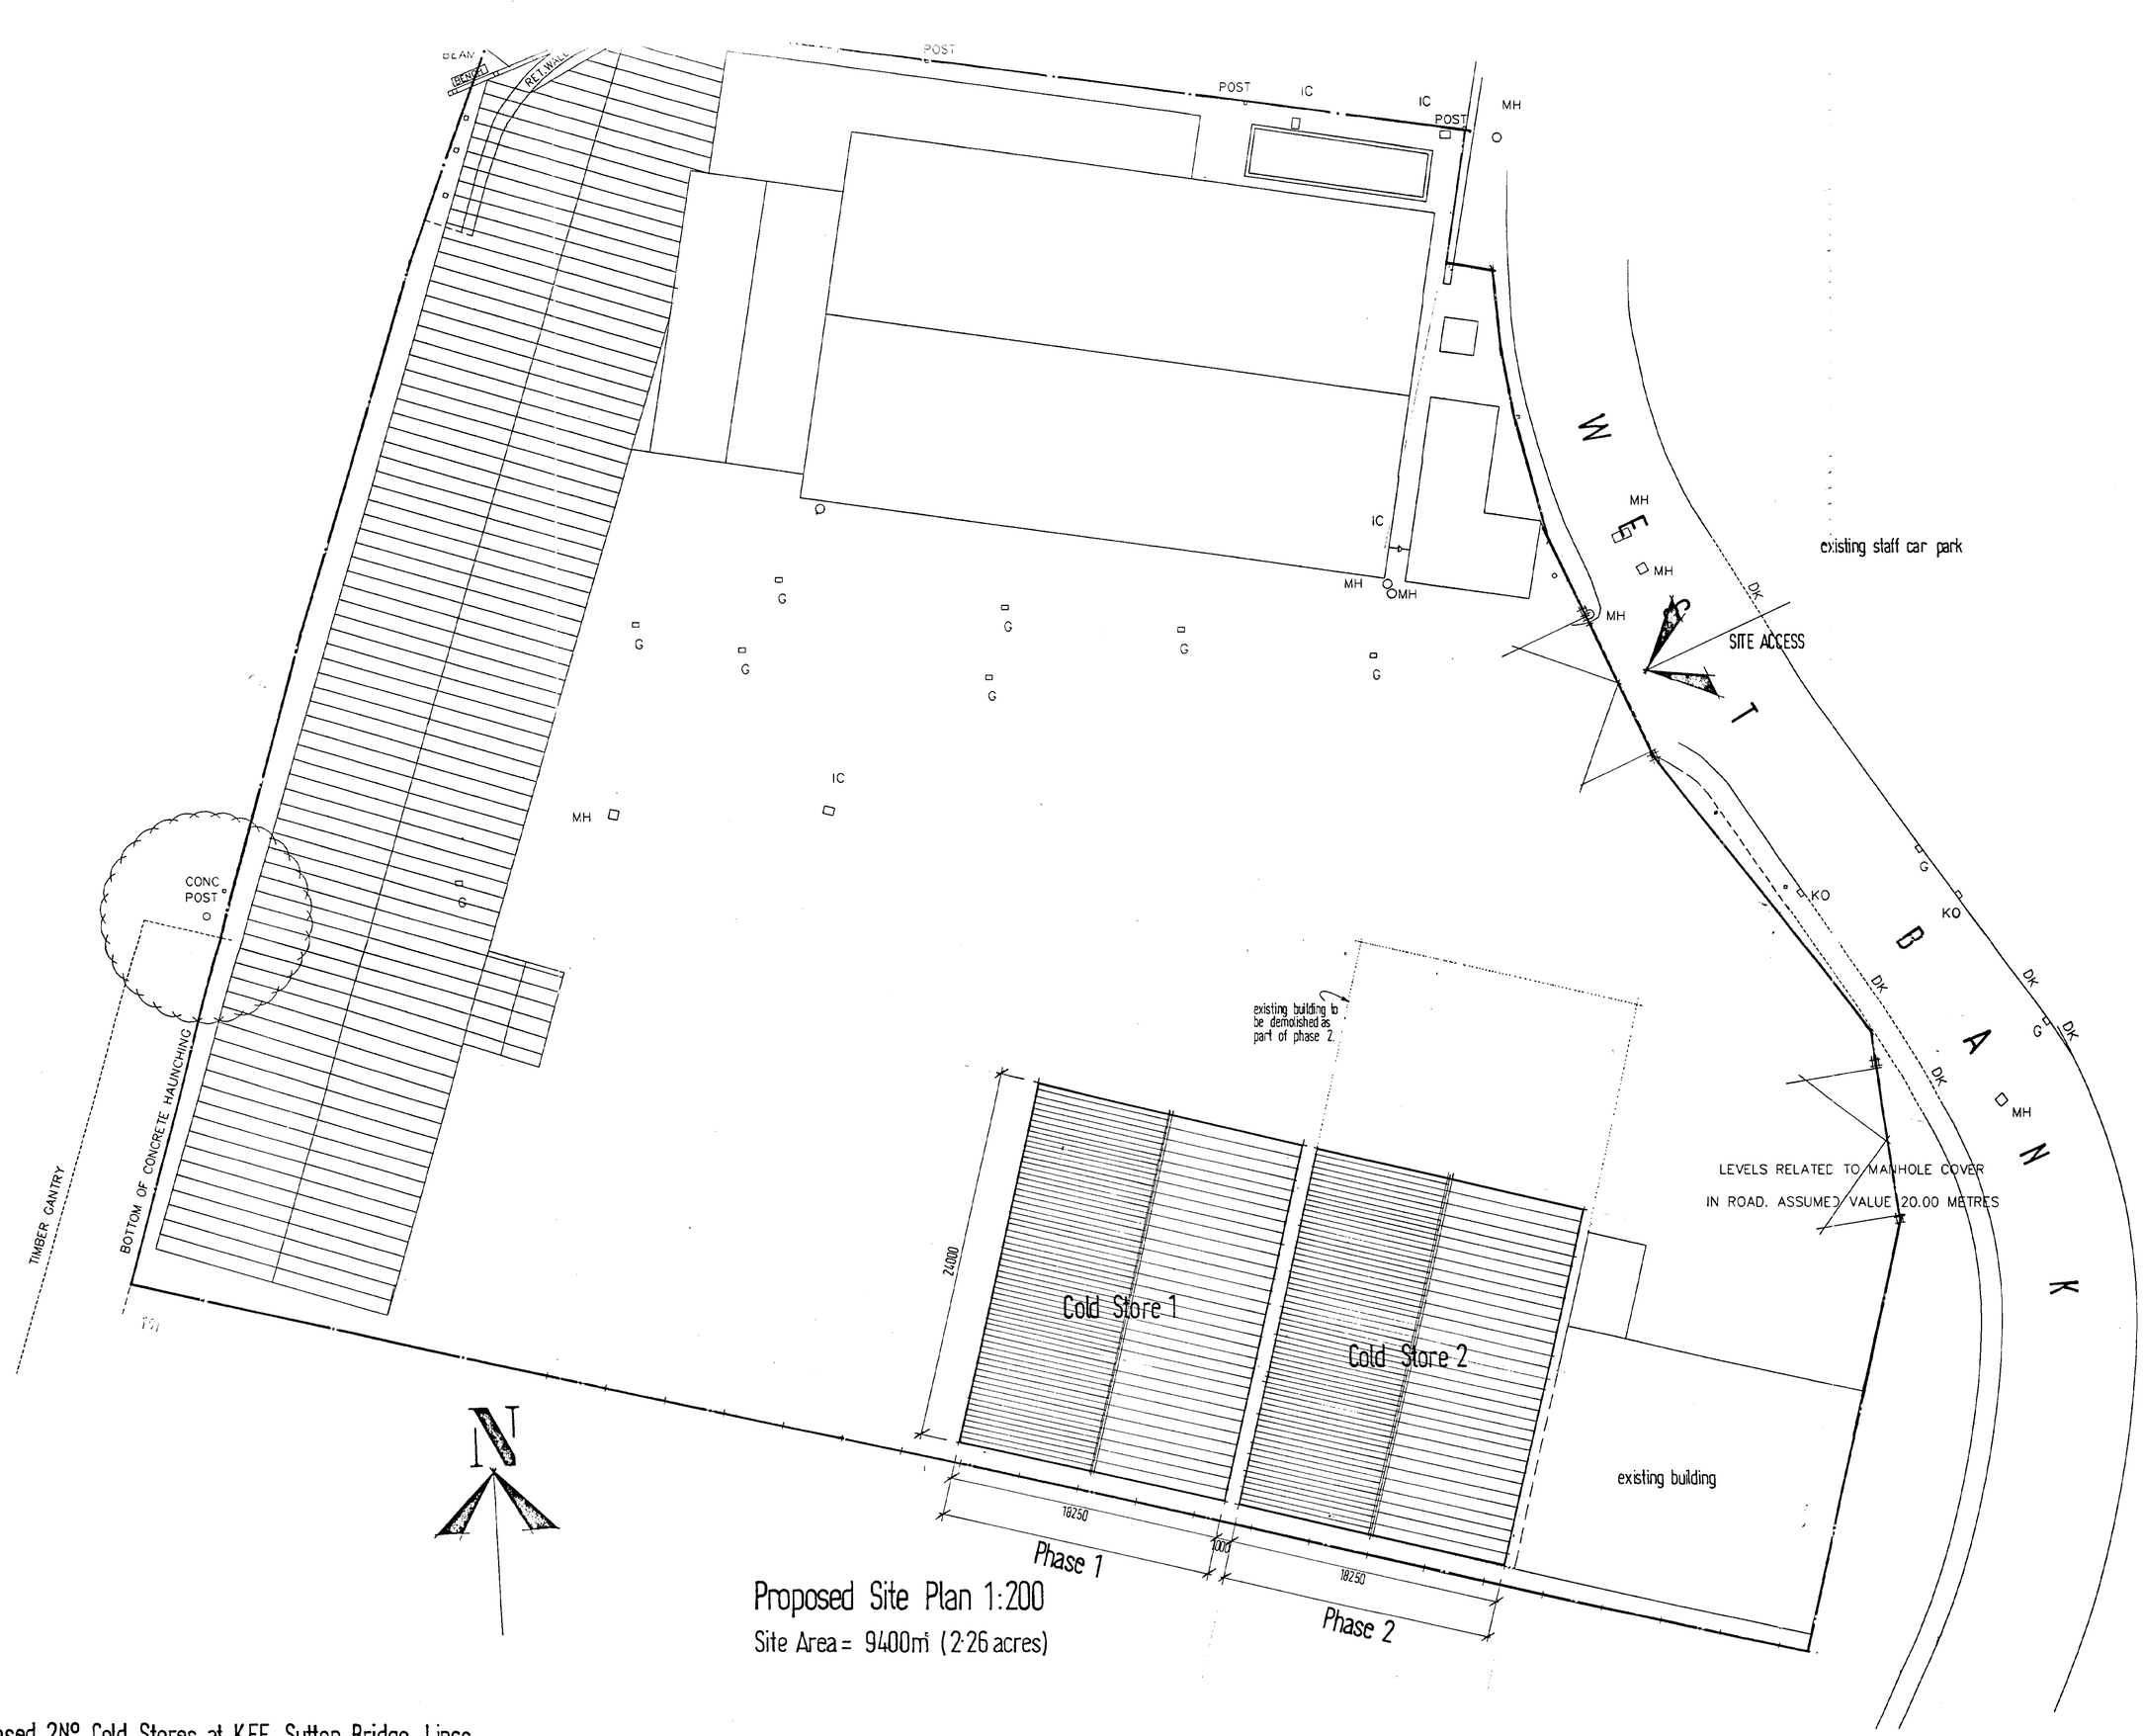


Proposed Site Plan 1:200

Site Area = 9400m² (2·26 acres)


Proposed 2N°. Cold Stores at K.F.F., Sutton Bridge, Lincs.

K.F.F. SUTTON BRIDGE


SOUTH HOLLAND DC
HOUSING & PLANNING
15 JAN 2001
Ref: H/S/0056/01

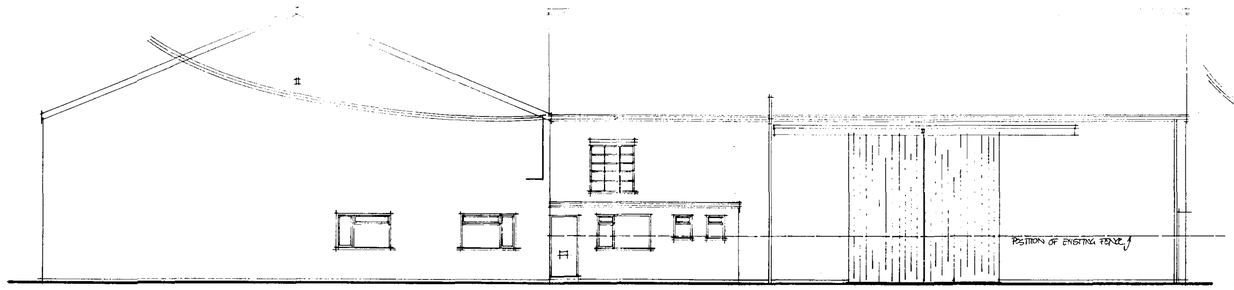


Existing East Elevation 1:100

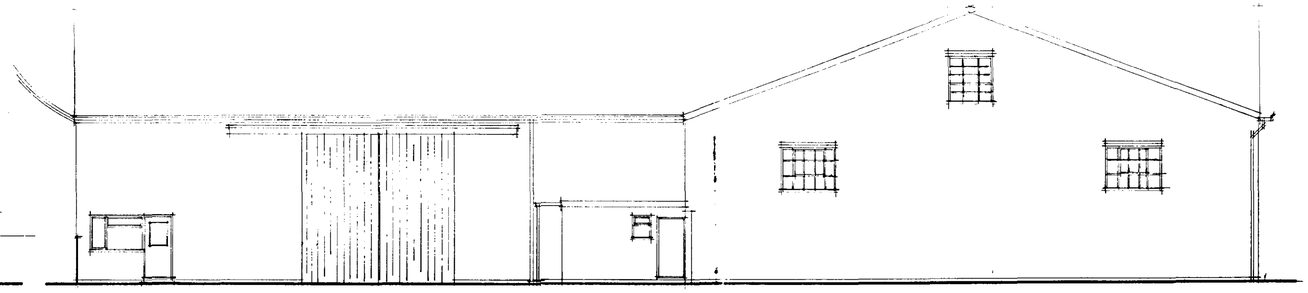

Existing North Elevation 1:100

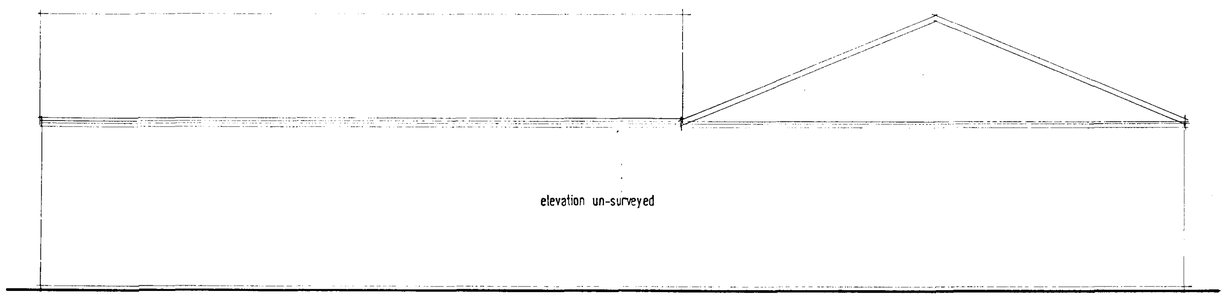


Existing West Elevation 1:100

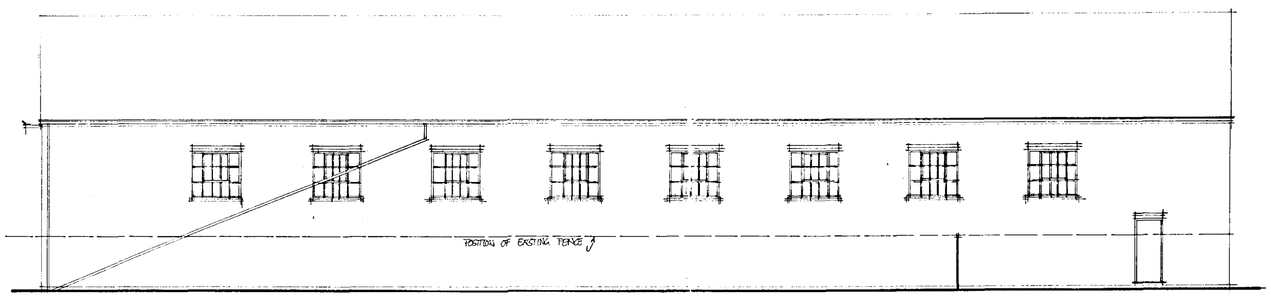


Existing South Elevation 1:100

existing
proposed


existing
proposed

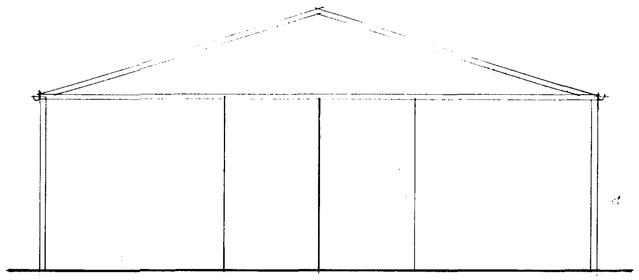


Proposed North Elevation 1:100

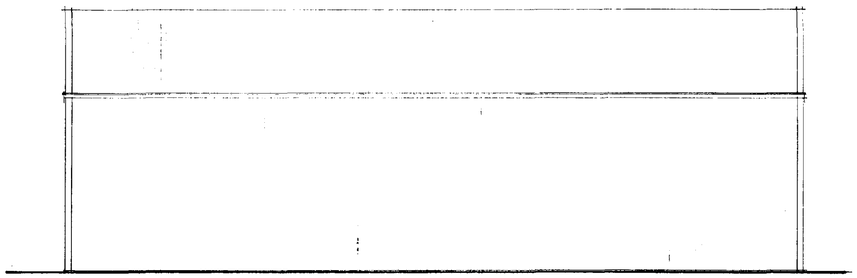

Proposed West Elevation 1:100

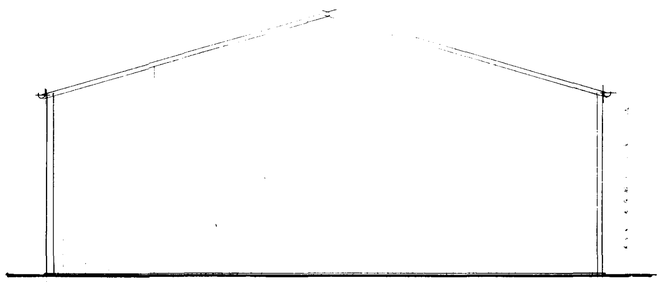

Proposed South Elevation 1:100

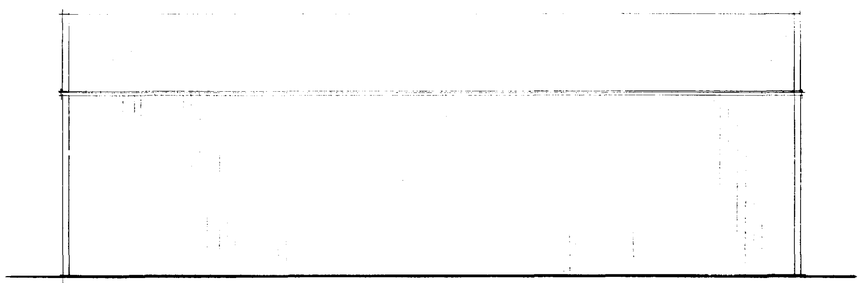

Proposed East Elevation 1:100

DEVELOPMENT PLAN

SOUTH HOLLAND DC
HOUSING & PLANNING
15 JAN 2001
Ref: H18/0054/01

Proposed 2Nº. Cold Stores at K.F.F. Sutton Bridge, Lincs.

K.F.F. SUTTON BRIDGE.

J. HARRALL (Dip-Arch) 2 Post Office Lane, Wisbech, Cambs. PE13 1HG. Tel:(01945) 476800. Fax: (01945) 476801.

DECEMBER 2000. 4BB/105