



EXISTING FRONT ELEVATION
SCALE: 1:100

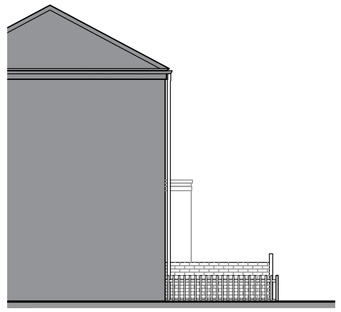


EXISTING SIDE ELEVATION
SCALE: 1:100

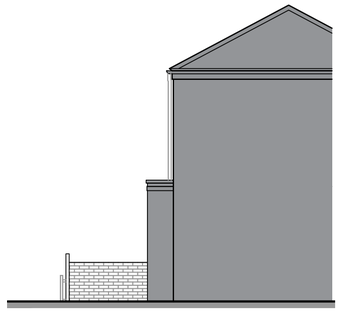


EXISTING SIDE ELEVATION
SCALE: 1:100




PROPOSED FRONT ELEVATION
SCALE: 1:100

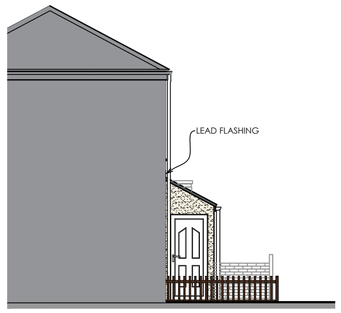


PROPOSED SIDE ELEVATION
SCALE: 1:100

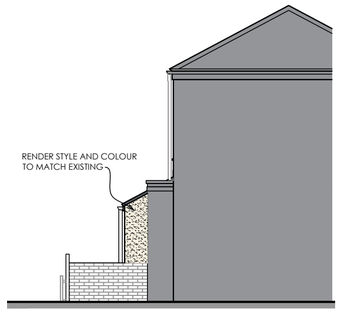

PROPOSED SIDE ELEVATION
SCALE: 1:100

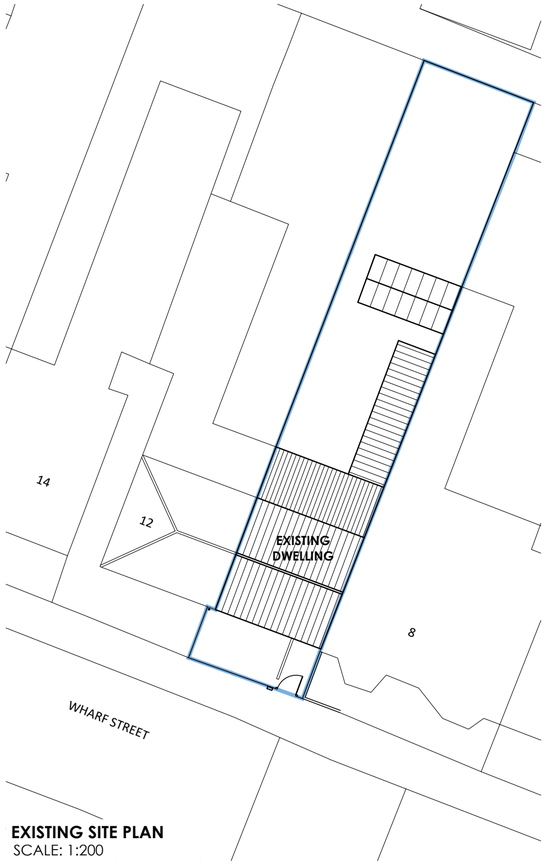

EXISTING SITE PLAN
SCALE: 1:200

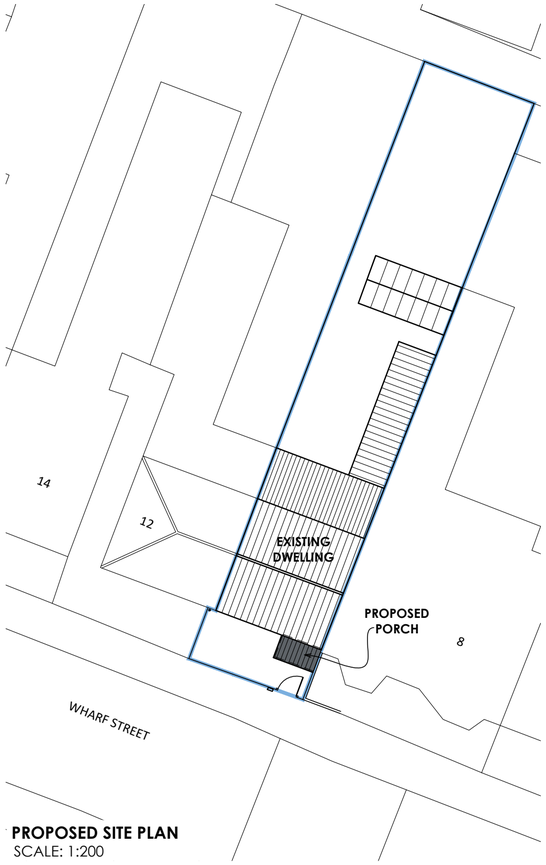


PROPOSED SITE PLAN
SCALE: 1:200

1:50 SCALE BAR (m)
0 0.5 1.0 1.5 2.0 2.5 3.0 3.5 4.0 4.5 5.0


1:100 SCALE BAR (m)
0 1 2 3 4 5 6 7 8 9 10

1:200 SCALE BAR (m)
0 2 4 6 8 10 12 14 16 18 20

1:1250 SCALE BAR (m)
0 10 20 30 40 50 60 70 80 90 100 110 120

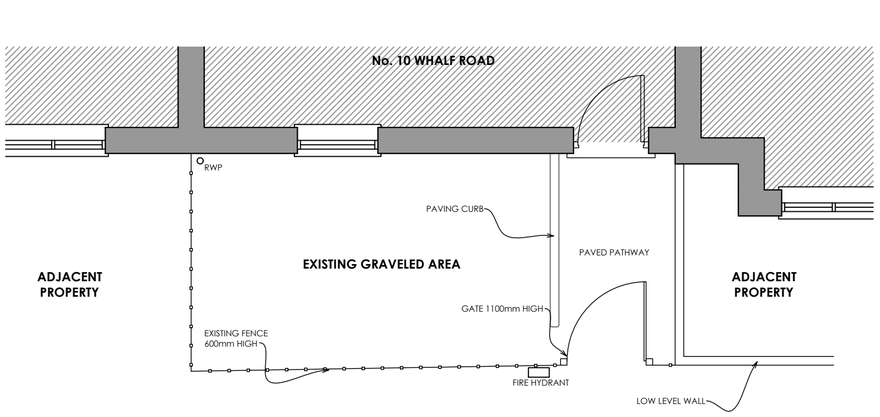


EXISTING FLOOR PLAN
SCALE: 1:50

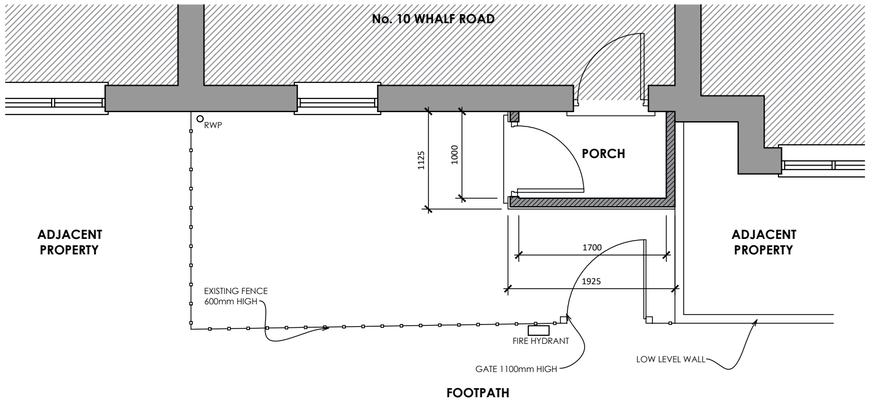

PROPOSED FLOOR PLAN
SCALE: 1:50



LOCATION PLAN
SCALE: 1:1250

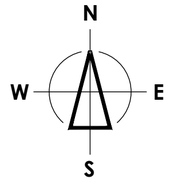

Notes:

This document is the property of David Trundley Design Services Ltd and may not be reissued, loaned or copied in part or in whole without written permission © 2016

All dimensions are in millimetres unless stated otherwise.

It is recommended that information is not scaled off this drawing.

This drawing should be read in conjunction with all other relevant information, specifications & schedules.

If this drawing is received electronically it is the recipients responsibility to print the document at the correct scale.

All dimensions to be checked on site prior to commencing work and any discrepancies to be advised immediately.

CONSTRUCTION (Design & Management) REGULATIONS 2015: David Trundley Design Services Ltd are employed as 'Designer' and will provide information to those responsible for the 'Principal Designer' and to the client.

David Trundley Design Services Ltd are responsible for the 'Architectural' design of the elements included on this drawing only.

Architectural design has been carried out with due consideration for the safety during construction, occupation and maintenance of the finished structure.

The works contain no extraordinary hazards or risks that are not present during routine construction operations that would not readily be apparent to a competent contractor.

This information should be included as part or commencement of the Health and safety file for the project.

no	date	amendment description
-	-	-

Revisions

Drawing Status: PLANNING

trundley
DESIGN SERVICES
www.trundley.com

Salgate Barn
Islington Road
Tilney All Saints
King's Lynn
Norfolk
PE34 4RY

Tel: 01553 617700
Fax: 01553 617874

Email: enquiries@trundley.com

Project Title:

DIANE COLLISION
TUXHILL FARM
TUXHILL ROAD
TERRINGTON ST CLEMENT
PE34 4PX

PROPOSED NEW PORCH AT
10 WHALF ROAD, SUTTON BRIDGE, PE12 9UF

Drawing Title:

EXISTING AND PROPOSED PLANS AND ELEVATIONS

Scale:	Date:	Drawn:
AS STATED @ A2	JANUARY 2017	SJK

Drawing Number: 16-P68-PL001

Revision:

Checked by: Date:

If this drawing is unsigned in the check box then the drawing is an unauthorised issue and should not be used for any purposes