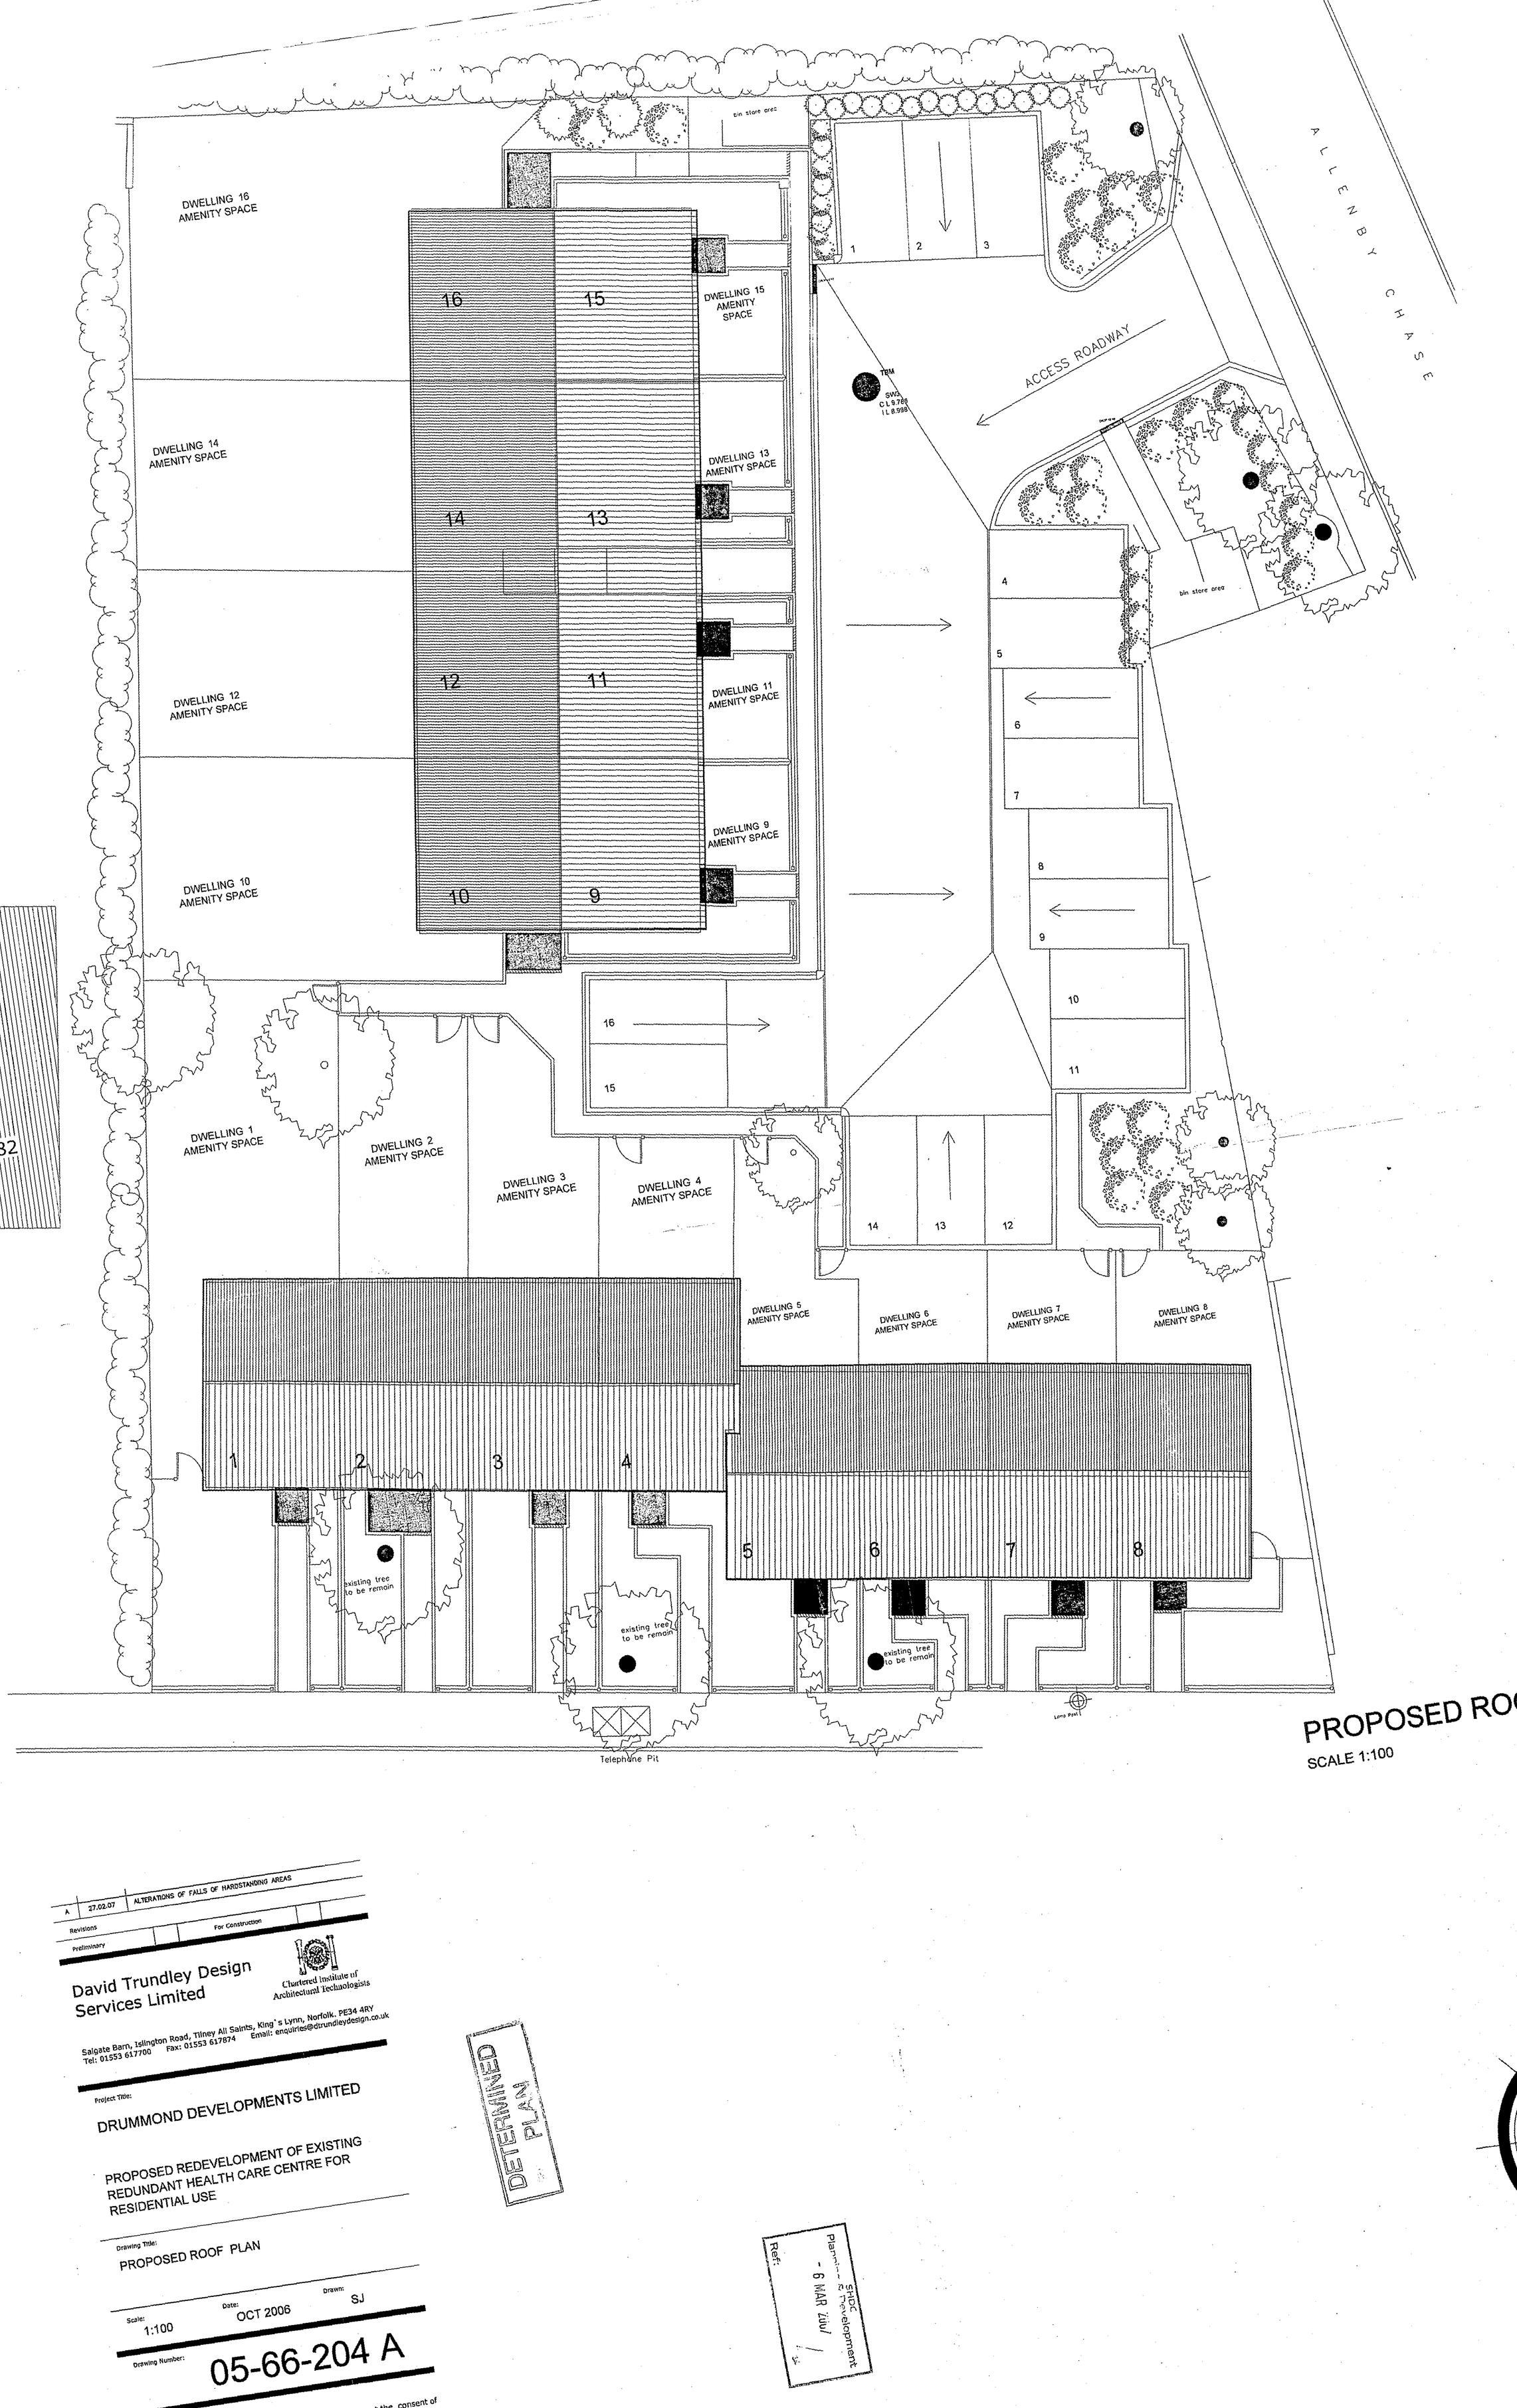


PROPOSED ROOF PLA

SCALE 1:100

A	27.02.07	ALTERATIONS OF FALLS OF HARDSTANDING AREAS

Revisions

Preliminary | For Construction

David Trundley Design Services Limited

Chartered Institute of Architectural Technologists

Salgate Barn, Islington Road, Tilney All Saints, King's Lynn, Norfolk. PE34 4RY
Tel: 01553 617700 Fax: 01553 617874 Email: enquiries@dtrundleydesign.co.uk

Project Title:

DRUMMOND DEVELOPMENTS LIMITED

PROPOSED REDEVELOPMENT OF EXISTING REDUNDANT HEALTH CARE CENTRE FOR RESIDENTIAL USE

Drawing Title:

PROPOSED ROOF PLAN

Scale: 1:100 Date: OCT 2006 Drawn: SJ

Drawing Number: 05-66-204 A

...ed, loaned or copied without the consent of ...ale this drawing, use only ...ion on site

DETERMINED PLAN

Planning & Development - 6 MAR 2007 SHDC Ref: