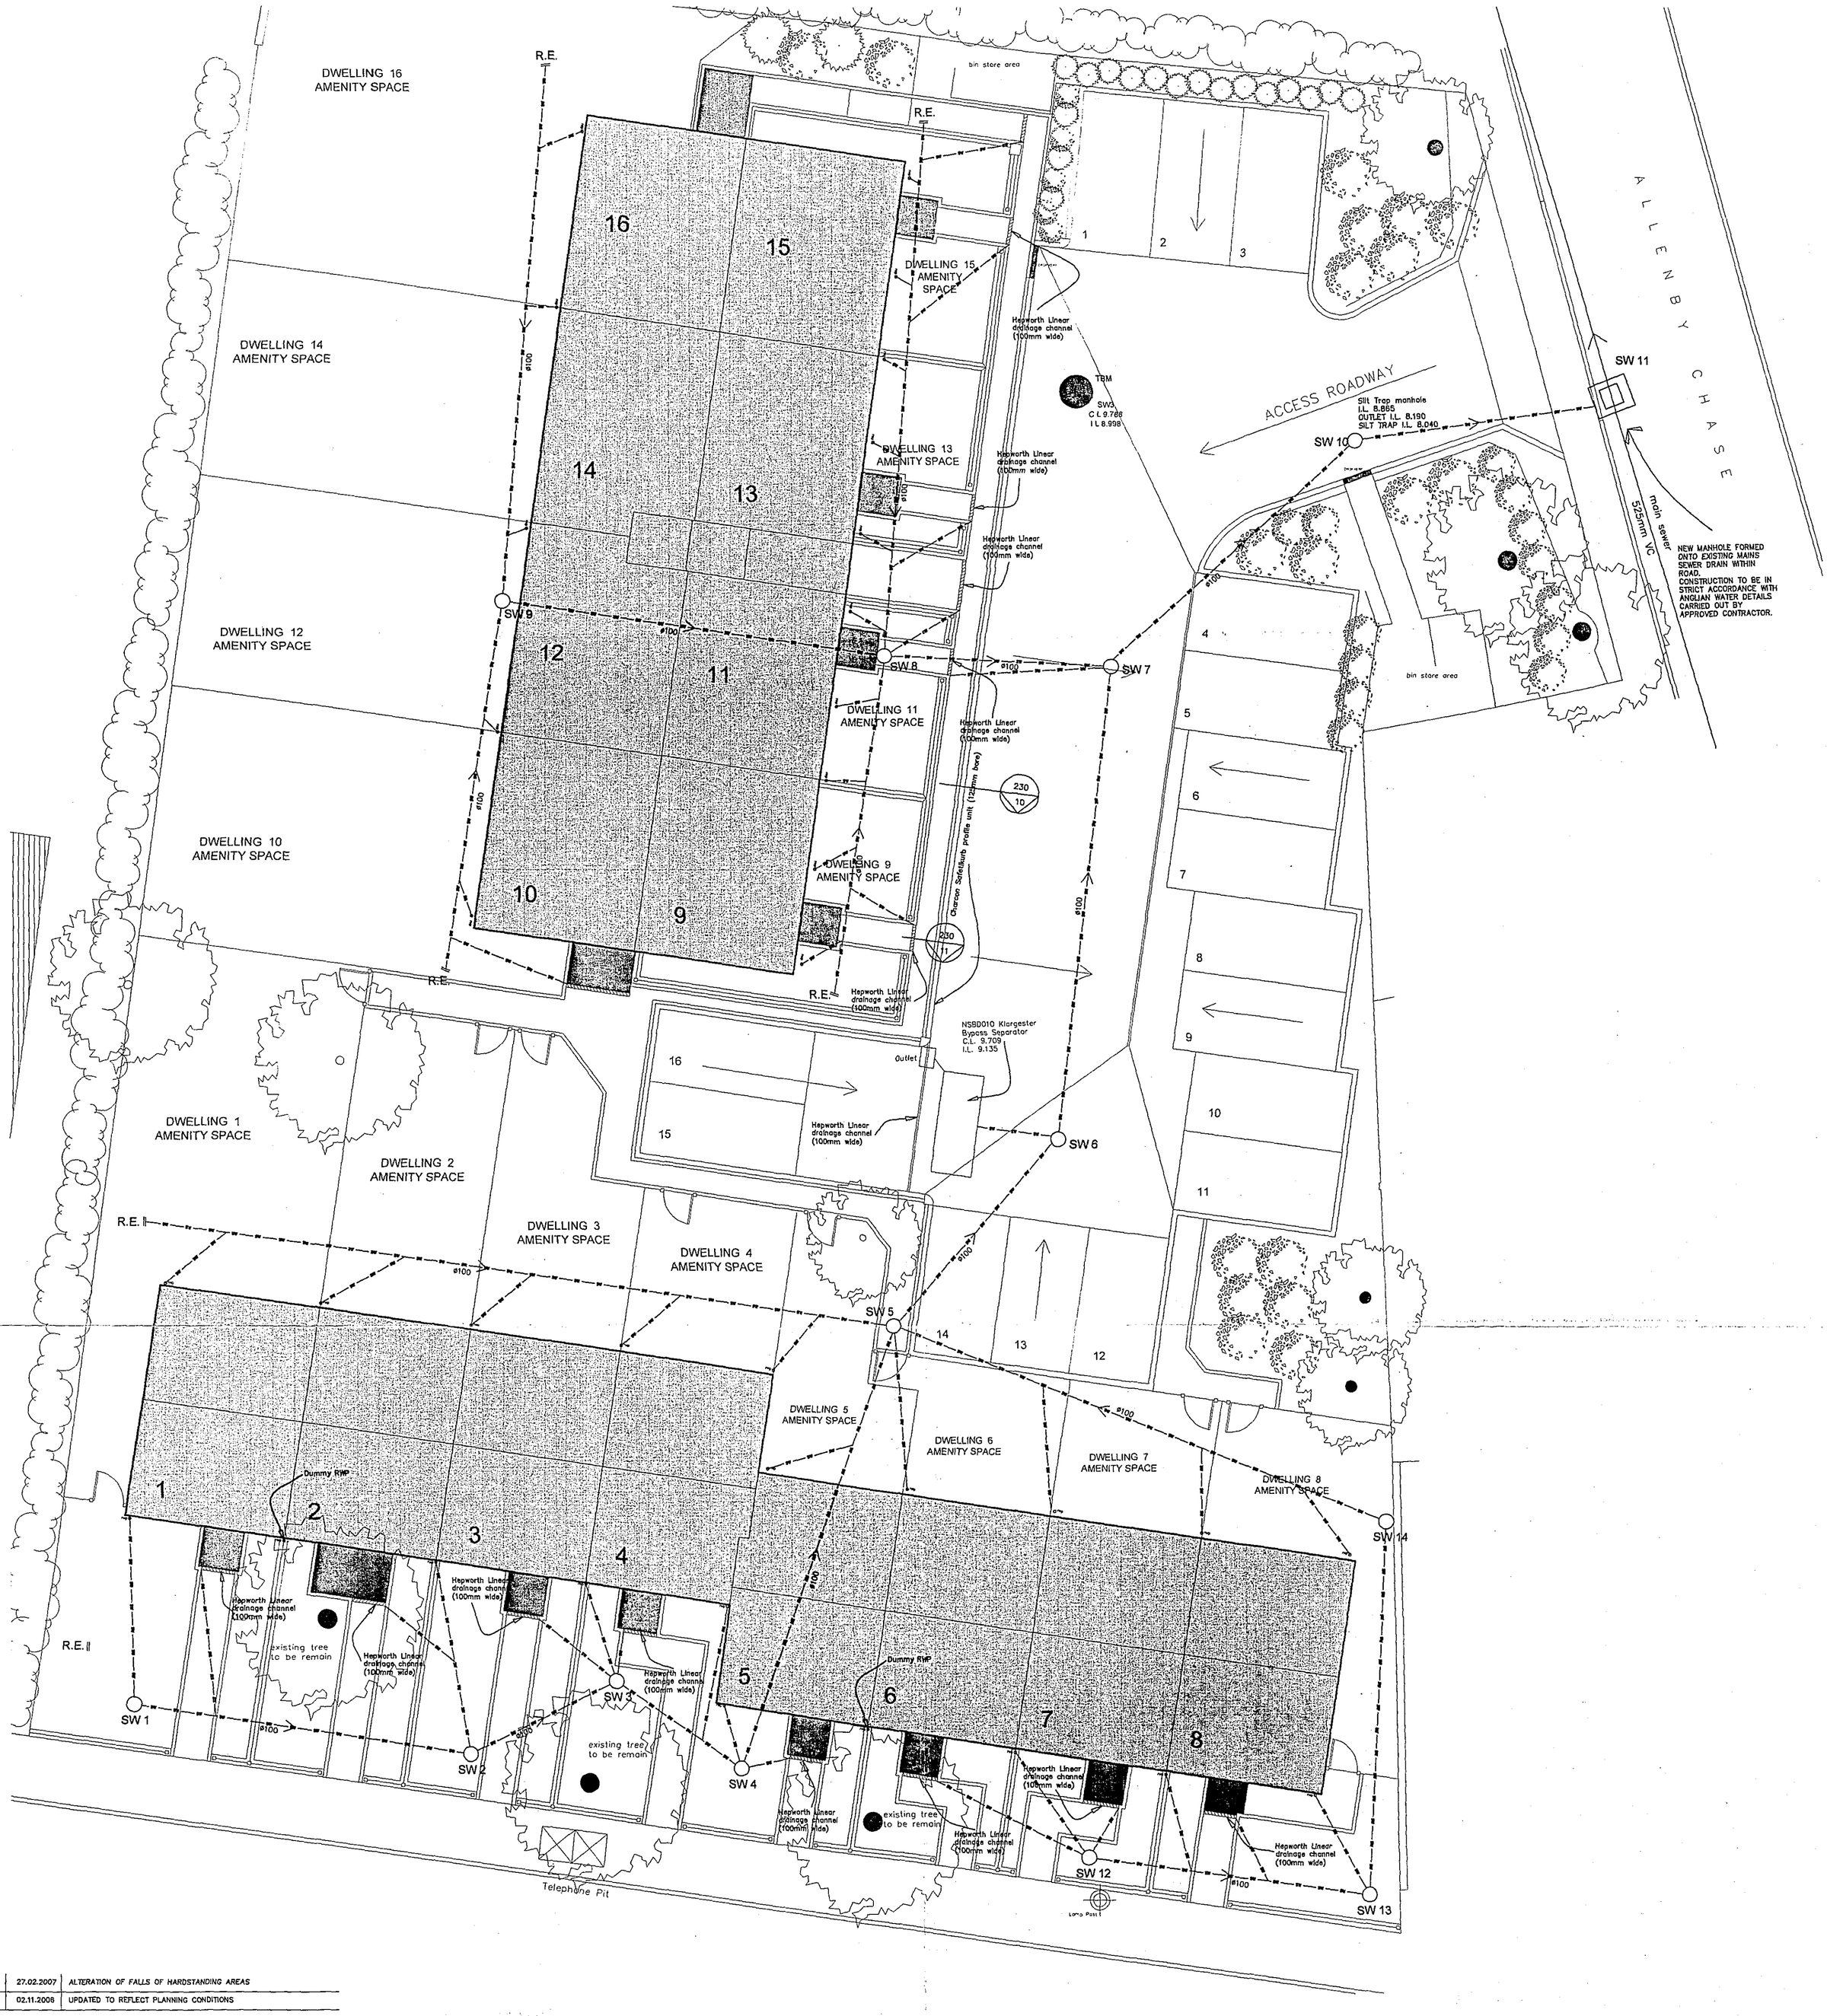


B	27.02.2007	ALTERATION OF FALLS OF HARDSTANDING AREAS
A	02.11.2006	UPDATED TO REFLECT PLANNING CONDITIONS

Revisions

Preliminary		For Construction		

David Trundley Design Services Limited

Chartered Institute of Architectural Technologists

Salgate Barn, Islington Road, Tilney All Saints, King's Lynn, Norfolk. PE34 4RY
Tel: 01553 617700 Fax: 01553 617874 Email: enquiries@dtrundleydesign.co.uk

Project Title:

DRUMMOND DEVELOPMENTS LIMITED

PROPOSED REDEVELOPMENT OF EXISTING REDUNDANT HEALTH CARE CENTRE FOR RESIDENTIAL USE

DETERMINED PLAN

Drawing Title:

PROPOSED STORM WATER DRAINAGE PLAN

Scale:	Date:	Drawn:
1:100	OCT 2006	SJ

Drawing Number:

05-66-205 B

Copyright:
This drawing must not be re-issued, loaned or copied without the consent of David Trundley Design Services Limited. Do not scale this drawing, use only figured or grid dimensions. All dimensions to be checked by contractor on site

STORM WATER DRAINAGE SCHEDULE

Manhole	Cover Level (ASSUMED)	Invert Level	Depth	Type
SW 1	10.260	9.535	0.725	Light duty
SW 2	10.260	9.440	0.820	Light duty
SW 3	10.170	9.380	0.790	Light duty
SW 4	10.170	9.330	0.840	Light duty
SW 5	10.010	9.190	0.820	Medium duty
SW 6	9.781	9.110	0.671	Heavy duty
SW 7	9.774	8.965	0.809	Heavy duty
SW 8	9.809	9.035	0.774	Medium duty
SW 9	9.809	9.155	0.654	Light duty
SW 10	9.787	8.865	0.922	Heavy duty
SW 11	9.665	8.110	1.555	Heavy duty
SW 12	10.270	9.560	0.710	Light duty
SW 13	10.270	9.470	0.800	Light duty
SW 14	10.010	9.360	0.650	Light duty

Planning Development Rec'd - 6 MAR 2007

PROPOSED STORM WATER DRAINAGE

SCALE 1:100

N